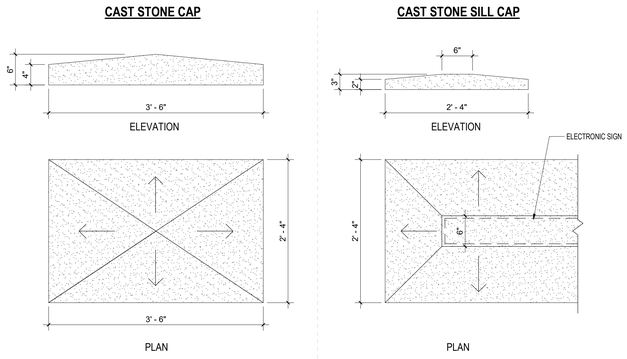

C1 CAST STONE CAP DETAILS
AS5.1 — 1" = 1'-0"

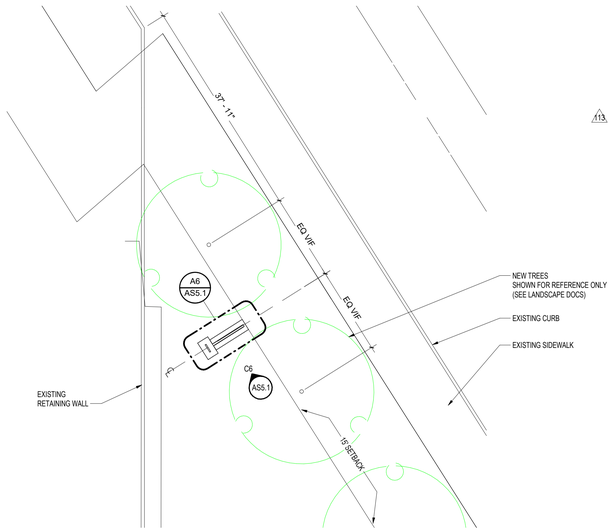

C4 MONUMENT SIGN SITE PLAN
AS5.1 — 3/32" = 1'-0"

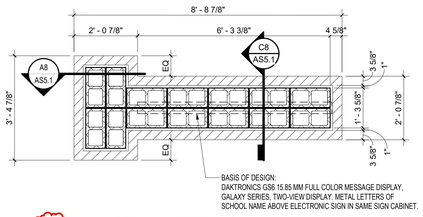

A6 MARQUEE SIGN PLAN
AS5.1 — 1/2" = 1'-0"

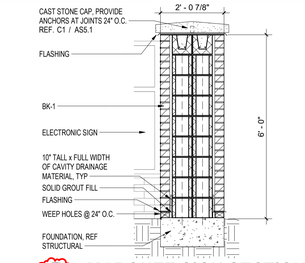

A8 MARQUEE SIGN SECTION
AS5.1 — 1/2" = 1'-0"

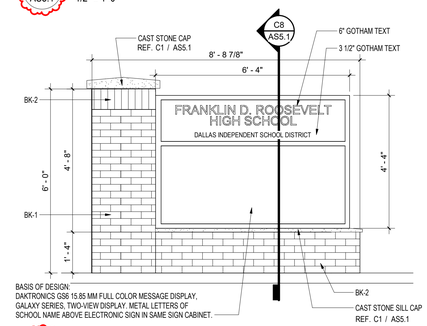

C6 MARQUEE SIGN ELEVATION
AS5.1 — 1/2" = 1'-0"

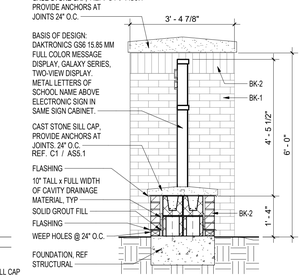

C8 MARQUEE SIGN SECTION
AS5.1 — 1/2" = 1'-0"

ACCESSIBLE PARKING SIGN
(USE WHERE CURB OR WHEEL STOP IS PROVIDED)

ACCESSIBLE PARKING SIGN
(USE WHERE CURB OR WHEEL STOP WILL NOT STOP CARS)

PER CITY REQUIREMENTS

COLORS:
LEGEND & BORDER: GREEN
BACKGROUND: WHITE
SYMBOL: WHITE ON BLUE BACKGROUND

E1 E_SITE_SIGNAL_ACCESSIBLE PARKING
AS5.1 — 3/4" = 1'-0"

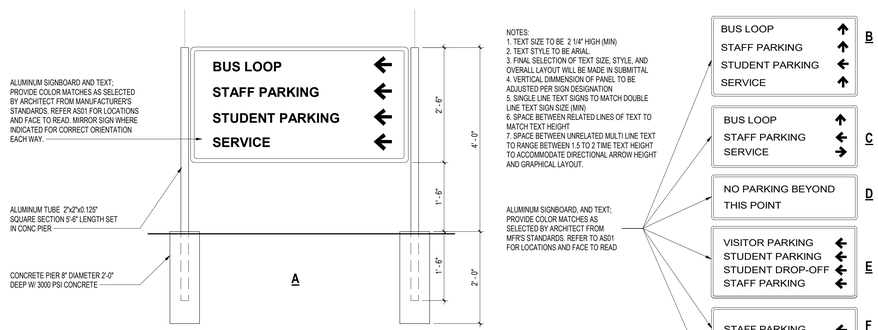

SITE SIGNAGE DETAIL

F3 E_SITE_SIGNAGE_DIRECTIONAL SIGNAGE
AS5.1 — 3/4" = 1'-0"

COLORS:
BORDER: WHITE BACKGROUND: RED
TEXT: WHITE

A

COLORS:
BORDER: WHITE
BACKGROUND: BLACK
TEXT: WHITE

C

COLORS:
BORDER: WHITE
BACKGROUND: BLACK
TEXT: WHITE

B

COLORS:
BORDER LINE: BLACK
BACKGROUND: WHITE
SYMBOL: RED ON BLACK
TEXT: BLACK

COLORS:
BORDER: WHITE
BACKGROUND: BLACK
TEXT: WHITE

D

COLORS:
BORDER LINE: BLACK
BACKGROUND: WHITE
SYMBOL: RED ON BLACK
TEXT: BLACK

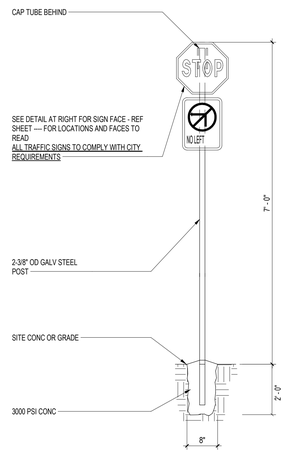

TRAFFIC SIGN DETAIL

E

F7 E_SITE_SIGNAGE_TRAFFIC SIGN
AS5.1 — 3/4" = 1'-0"

Stantec
Stantec Architecture Inc.
5717 Tennyson Pkwy, Suite 200
Plano, TX 75024-4246
Tel: (214) 473-2400 /
www.stantec.com

Copyright Reserved
The Contractor shall verify and be responsible for all dimensions. DO NOT scale the drawing - any errors or omissions shall be reported to Stantec without delay.
The Copyrights to all designs and drawings are the property of Stantec. Reproduction or use for any purpose other than that authorized by Stantec is forbidden.

Consultants
CIVIL ENGINEER: PACHECO KOCH CONSULTING ENGINEERS
LANDSCAPE ARCHITECT: PACHECO KOCH CONSULTING ENGINEERS
STRUCTURAL ENGINEER: AG&E ASSOCIATES, P.L.L.C.
FOOD SERVICE: JMK FOODSERVICE CONSULTING AND DESIGN
MECHANICAL ENGINEER: B&H ENGINEERS, INC.
ELECTRICAL ENGINEER: B&H ENGINEERS, INC.
PLUMBING ENGINEER: B&H ENGINEERS, INC.
TECHNOLOGY CONSULTANT: MOYE CONSULTING

Legend

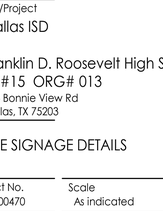

Notes

134	ASI 093	AS	CM	4/1/2021
113	ASI 074	NK	CM	1/15/2021
8	ASI 011 - SITE SIGNAGE	AS	CM	09/17/19
Revision		By	Appd	YYYY.MM.DD
PLANS FOR BIDDING AND CONSTRUCTION		Author	Approver	2018.10.03
Issued		By	Appd	YYYY.MM.DD

Permit-Seal

Client/Project
Dallas ISD

Franklin D. Roosevelt High School
BP#15 ORG# 013
525 Bonnie View Rd
Dallas, Tx 75203

Title
SITE SIGNAGE DETAILS

Project No. 214000470
Scale As indicated
Revision 134
Drawing No. AS5.1

BIM 360://214000470_DISD_Franklin_D_Roosevelt_HS/rtn_Arch_FDRHS_19.rvt
4/1/2021 11:17:28 PM
ORIGINAL SHEET - ARCH E1 (30"x42")