Exhibit 15A

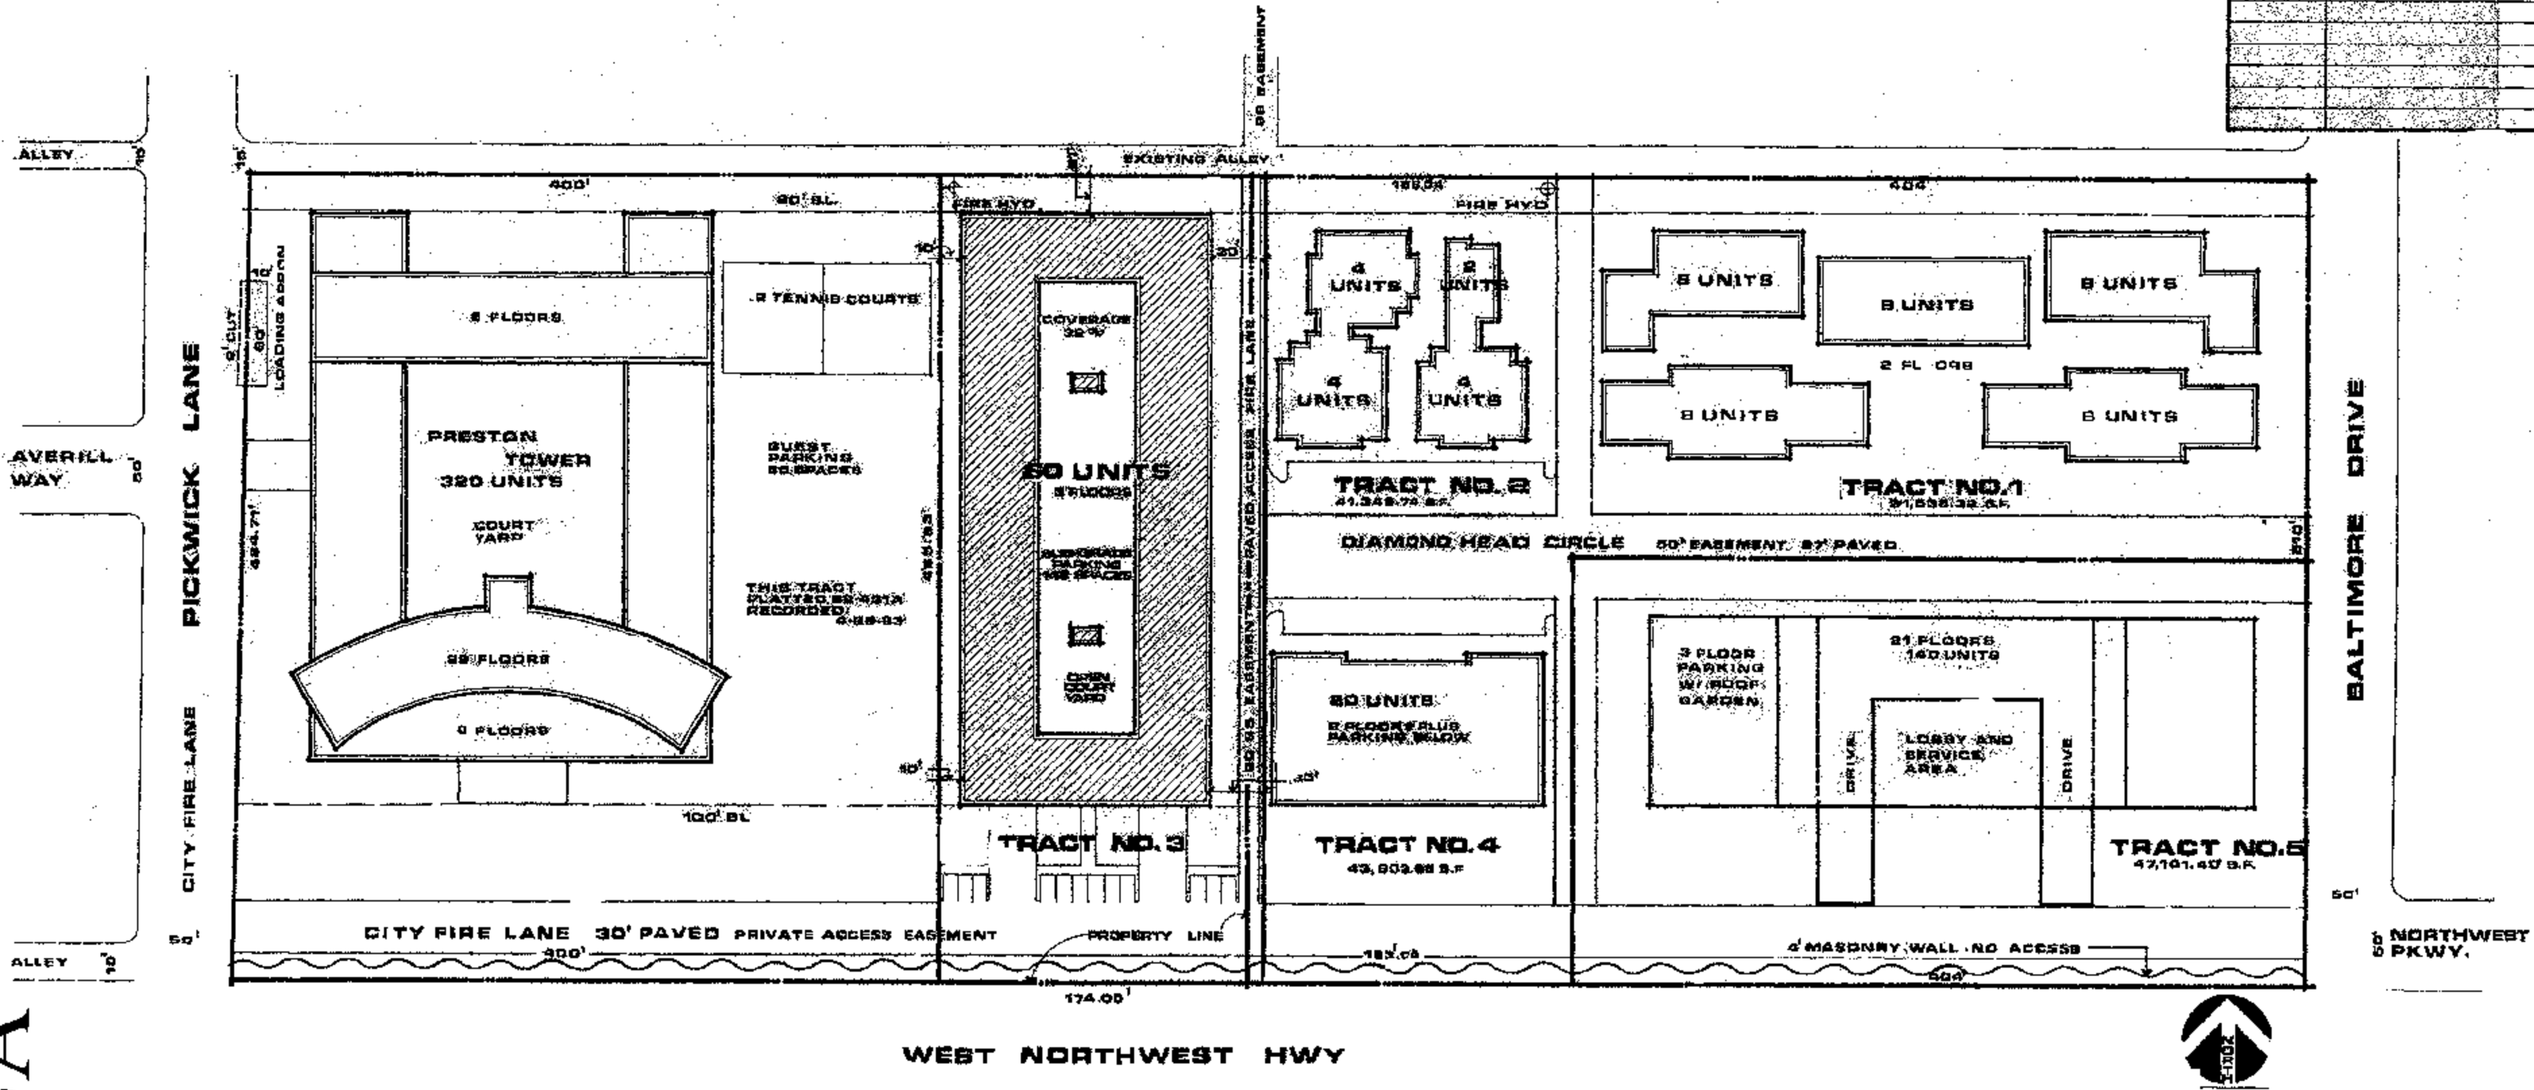

202 - OVERALL SITE PLAN

PD -15 SITE
REF.: Z73 - 189/3110-A

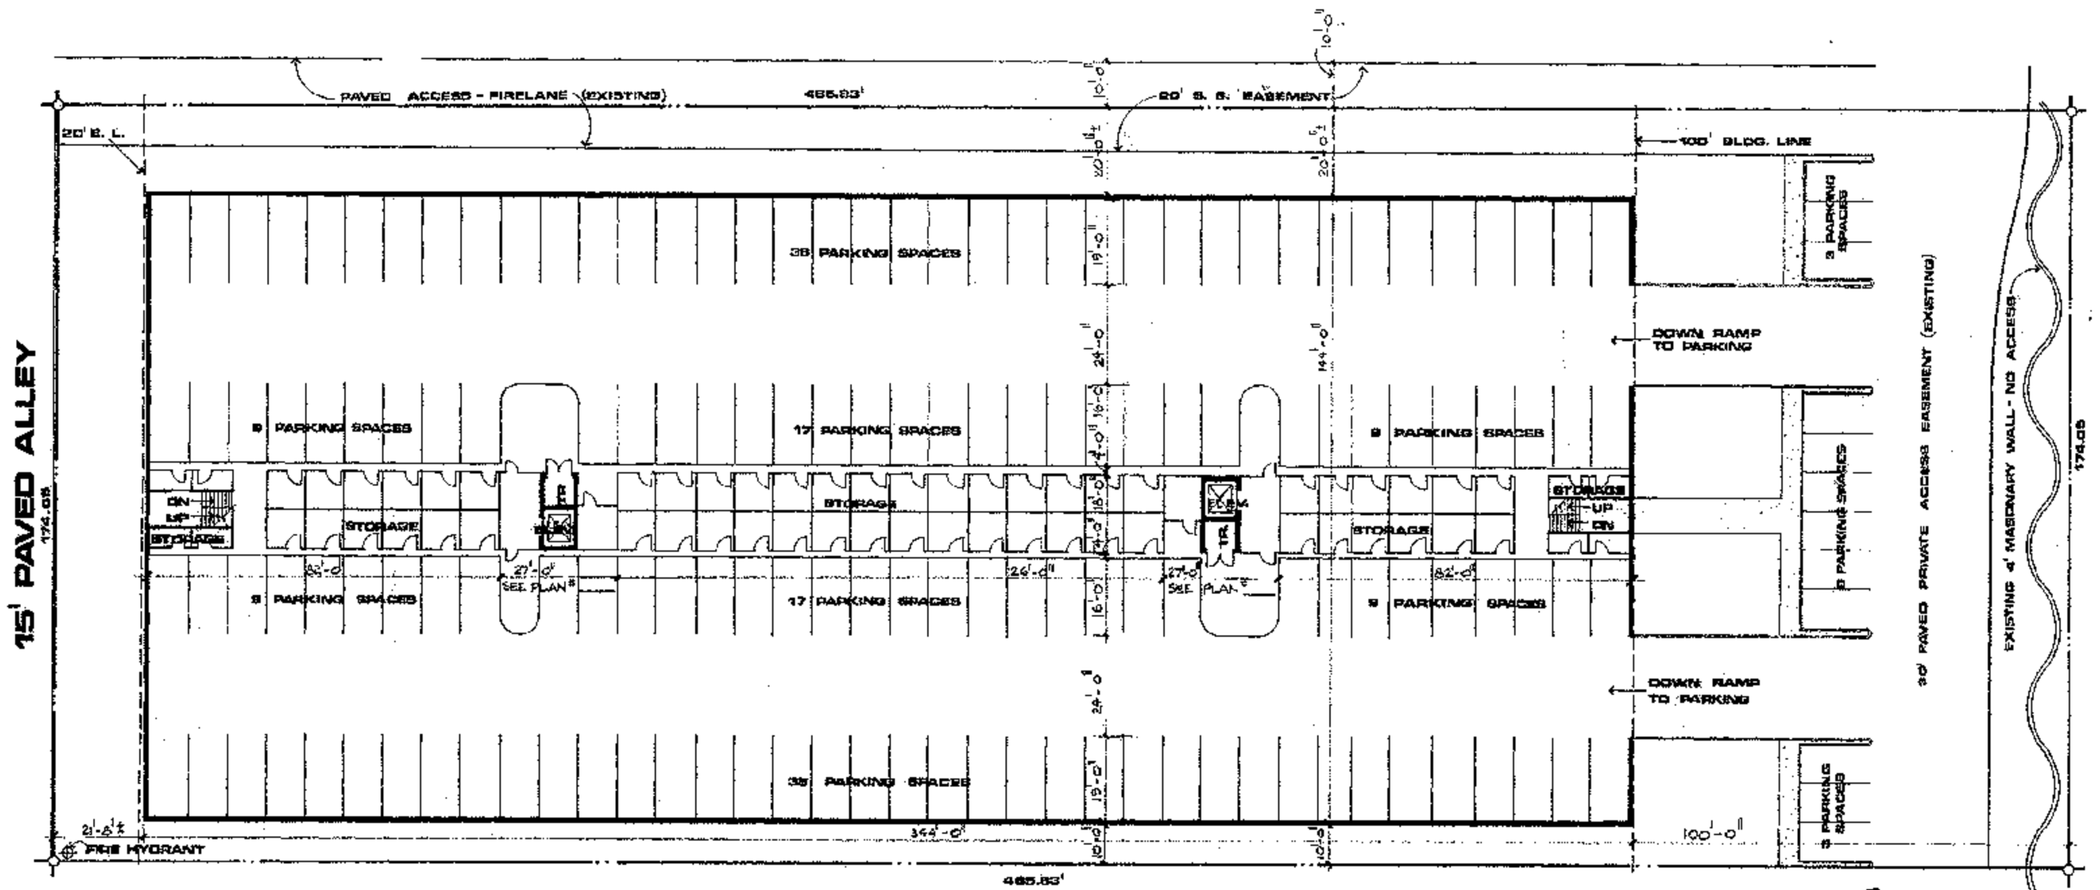

201 - SITE PLAN - LOWER LEVEL PARKING PLAN / TRACT NO. 3

SCALE: 1" = 20'-0"

OCCUPANT LOAD

UNIT	SQ. FT. - BASED ON LIVING AREA	OCCUPANT LOAD

SITE SYMBOLS

1. INDICATES UNIT DESIGNATION
2. INDICATES BUILDING TYPE
3. INDICATES BUILDING NUMBER
4. HYDRANT
5. HOSE H/B
6. LOW LEVEL 'MUSHROOM' LIGHT
7. POLE LIGHT
8. WALL MOUNTED LIGHT
9. FLOOD LIGHT
10. DOWNSPOUT - REFER BLDG. PLANS FOR LOCATION

UNIT DESIGNATIONS

A
B
C

ARCH. SYMBOLS

GENERAL

- INDICATES SHEET NUMBER
- INDICATES DETAIL NUMBER
- INDICATES MAJOR SECTION OR ELEVATION
- INDICATES DETAIL
- INDICATES DETAIL

WALL MATERIALS

1/4" OR LARGER DRAWINGS

FACE BRICK; CONCRETE; COMMON BRICK; STUD; CONC. BLOCK; PLASTER OR LT. WT. CONC. - AS NOTED

1/8" OR SMALLER DRAWINGS

MASONRY; FIREWALL; STUD; PLASTER OR LT. WT. CONC. - AS NOTED

NOTE: NOT ALL SYMBOLS APPLY

GENERAL SITE NOTES

1. ZONING
2. BUILDING CODE
3. OCCUPANCY TYPE
4. CONSTRUCTION TYPE
5. ALL PAVING TO BE BOUNDED BY SIDEWALK OR CURB - REFER DETAILS THIS SHEET
6. ALL PARKING SPACES TO BE MINIMUM 9'-0" x 18'-0"
7. ALL SIDEWALKS TO BE: 4" THICK CONCRETE WITH 6-6, 10 x 10 W.W.M. ON 4" SAND FILL - WIDTHS AS FOLLOWS:
   AS INDICATED BY SITE PLAN
8. VERIFY ALL SITE DIMENSIONS
9. VERIFY ALL GRADES AND FINISH FLOOR ELEVATIONS WITH ENGINEERS

APPROVED BY: Allen R. Sadler
DIRECTOR OF URBAN PLANNING
IN ACCORDANCE WITH THE PROVISIONS OF SECTION 10-661 OF THE COMPREHENSIVE ZONING ORDINANCE.
DATE NOV. 18 1977

PLANNED DEVELOPMENT DISTRICT #15

PROGRAM

MK.	DESCRIPTION	NO.	SQ.FT.	TOTAL
	TOTALS			
ANCILLARY BLDGS.				
TOTAL CONSTRUCTION AREA				
TOTAL LAND AREA				AC.
DENSITY				UNITS/AC.
PARKING REQUIRED				SPACES
PARKING PROVIDED				SPACES
LEGAL DESCRIPTION				

SHEET INDEX

NO.	DESCRIPTION

SITE PLAN-LOWER LEVEL PARKING PLAN/TRACT NO. 3
OVERALL SITE PLAN / PD-15 SITE

SC: 1" = 20'-0"
SC: 1" = 50'-0"

CRAYCROFT-LACY & PARTNERS ARCHITECTS & PLANNERS A.I.A.
2710 OAK LAWN - SUITE 101 - DALLAS, TEXAS 75219 - 214-521-2710
JACK CRAYCROFT - LARRY LACY - BOB SLEJKO - JIM MEYER - PAUL JONES

DRAWN BY: A.C.
CHECKED BY:
DATE:
REVISIONS:

JOB NO. 77030

SHEET NO. 2 OF

773605
APPROVED BY CITY COUNCIL
NOV 30 1977
City Secretary