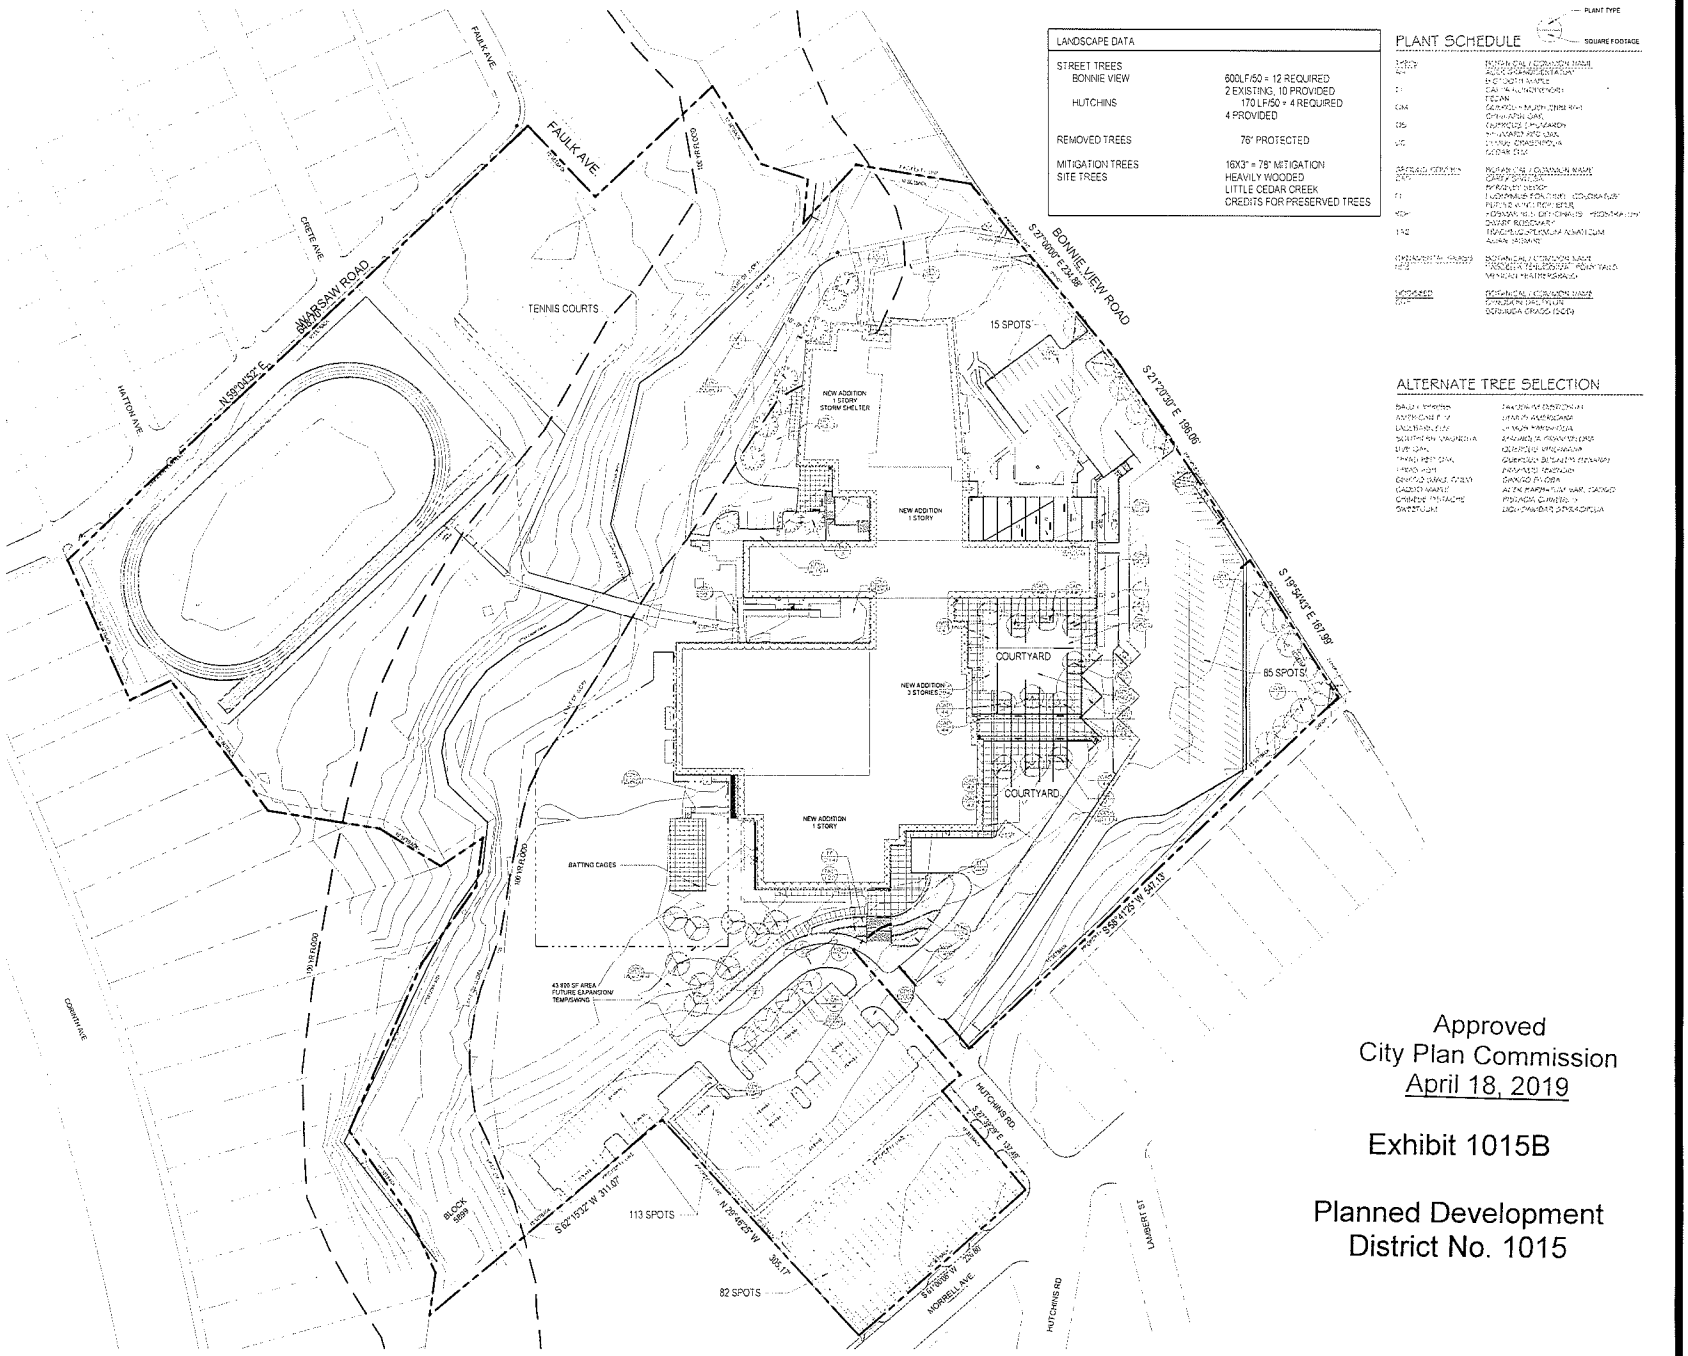

LANDSCAPE DATA	
STREET TREES	
BONNIE VIEW	600LF/50 = 12 REQUIRED 2 EXISTING, 10 PROVIDED
HUTCHINS	170 LF/50 = 4 REQUIRED 4 PROVIDED
REMOVED TREES	76" PROTECTED
MITIGATION TREES SITE TREES	16X3" = 78" MITIGATION HEAVILY WOODED LITTLE CEDAR CREEK CREDITS FOR PRESERVED TREES

PLANT SCHEDULE

PLANT TYPE — SQUARE FOOTAGE

CODE	COMMON NAME / SCIENTIFIC NAME
[illegible]	[illegible]
[illegible]	[illegible]
[illegible]	[illegible]