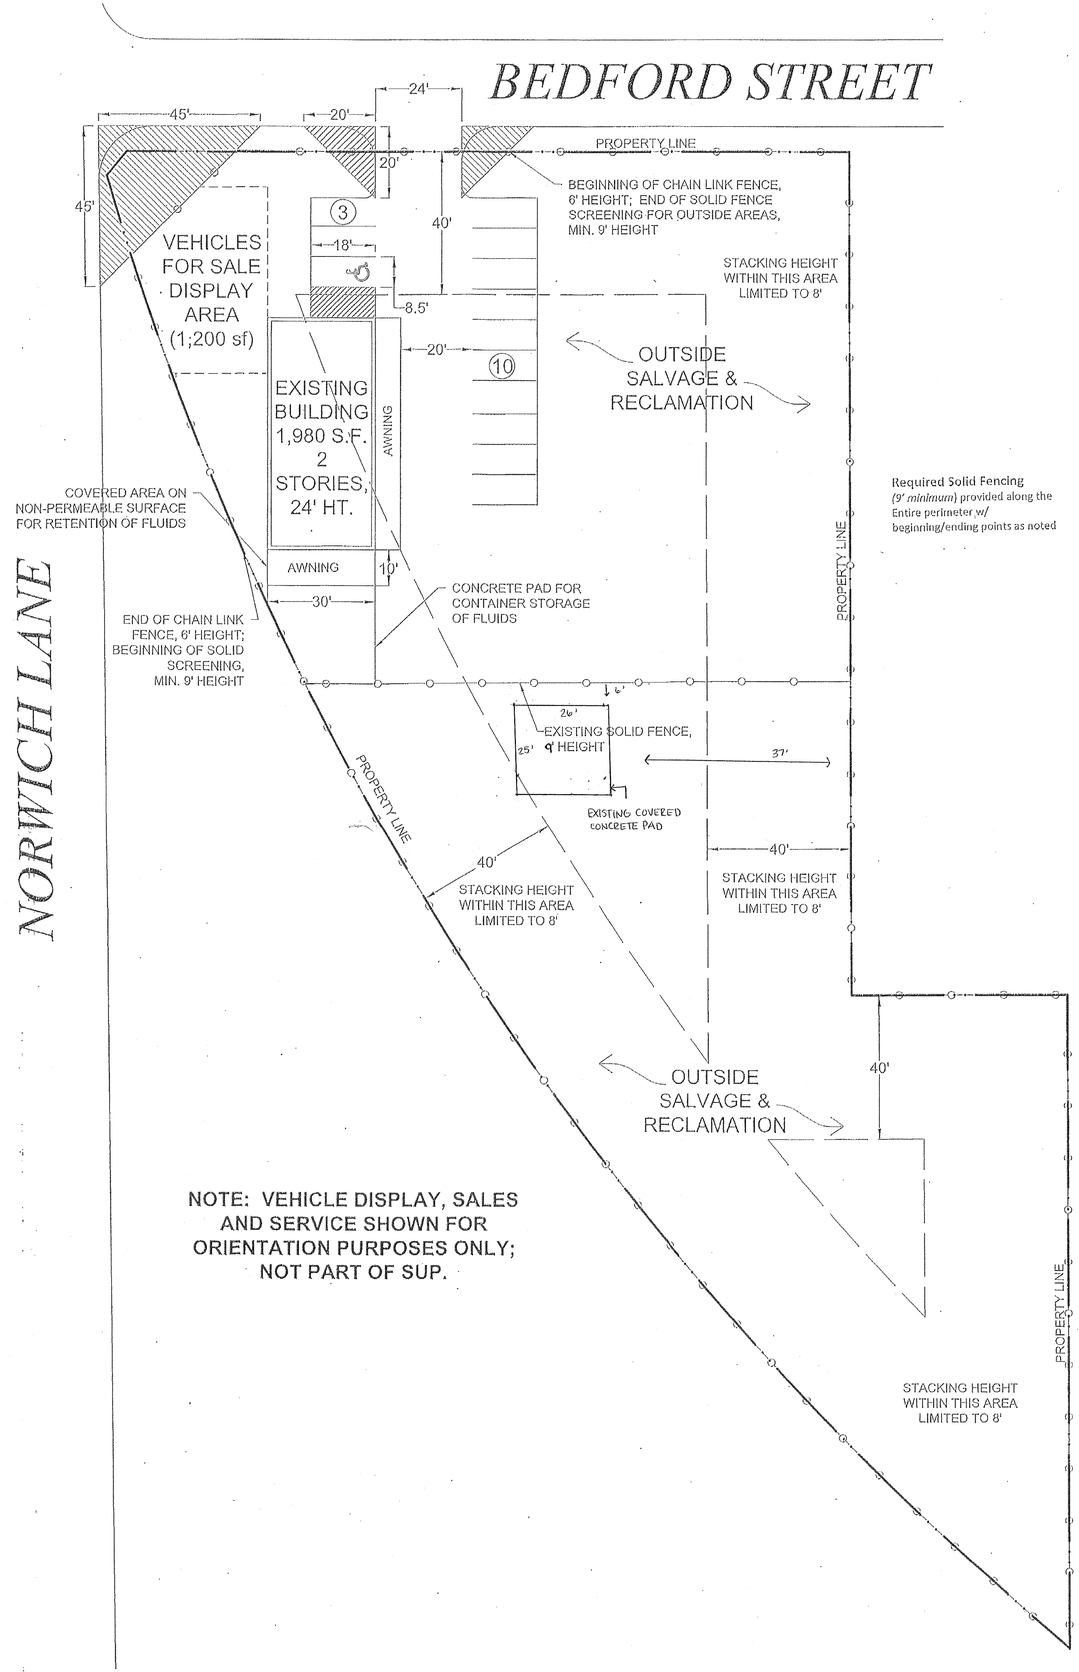

Required Solid Fencing
(9' minimum) provided along the Entire perimeter w/ beginning/ending points as noted

NOTE: VEHICLE DISPLAY, SALES AND SERVICE SHOWN FOR ORIENTATION PURPOSES ONLY; NOT PART OF SUP.

SITE PLAN

SCALE: 1" = 20'-0"

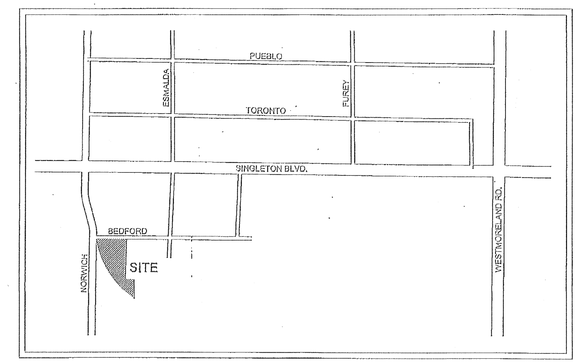

VICINITY MAP

NTS

20 0 10 20 40 80

SCALE: 1 IN. = 20 FT.

SITE AREA: 1.294 AC (56,366.64 SF)

USES:
OFFICE/VEHICLE SERVICE (NOT PART OF SUP): 1,980 SF
OUTSIDE VEHICLE DISPLAY (NOT PART OF SUP): 1,200 SF
OUTSIDE SALVAGE & RECLAMATION: 53,006.64 SF

PARKING (NOT PART OF SUP; FOR REF. ONLY):
OFFICE/VEHICLE SERVICE (1/333 SF): 6 SP
OUTSIDE VEHICLE DISPLAY (1/500 SF): 2 SPACES
OUTSIDE SALVAGE & RECLAMATION: 5 SPACES
TOTAL REQ. PARKING: 13 SPACES
PROVIDED PARKING: 13 SPACES

Z112-309 (RB)

12/05/12
PROJECT NUMBER
Z112-309
CASE NUMBER

BALDWIN ASSOCIATES
3904 Elm Street, Suite B
Dallas, Texas 75226
MOBILE: 214.729.7949
OFFICE: 214.824.7949
rob@baldwinplanning.com

Baldwin Associates

3720 BEDFORD STREET
CITY OF DALLAS, TEXAS