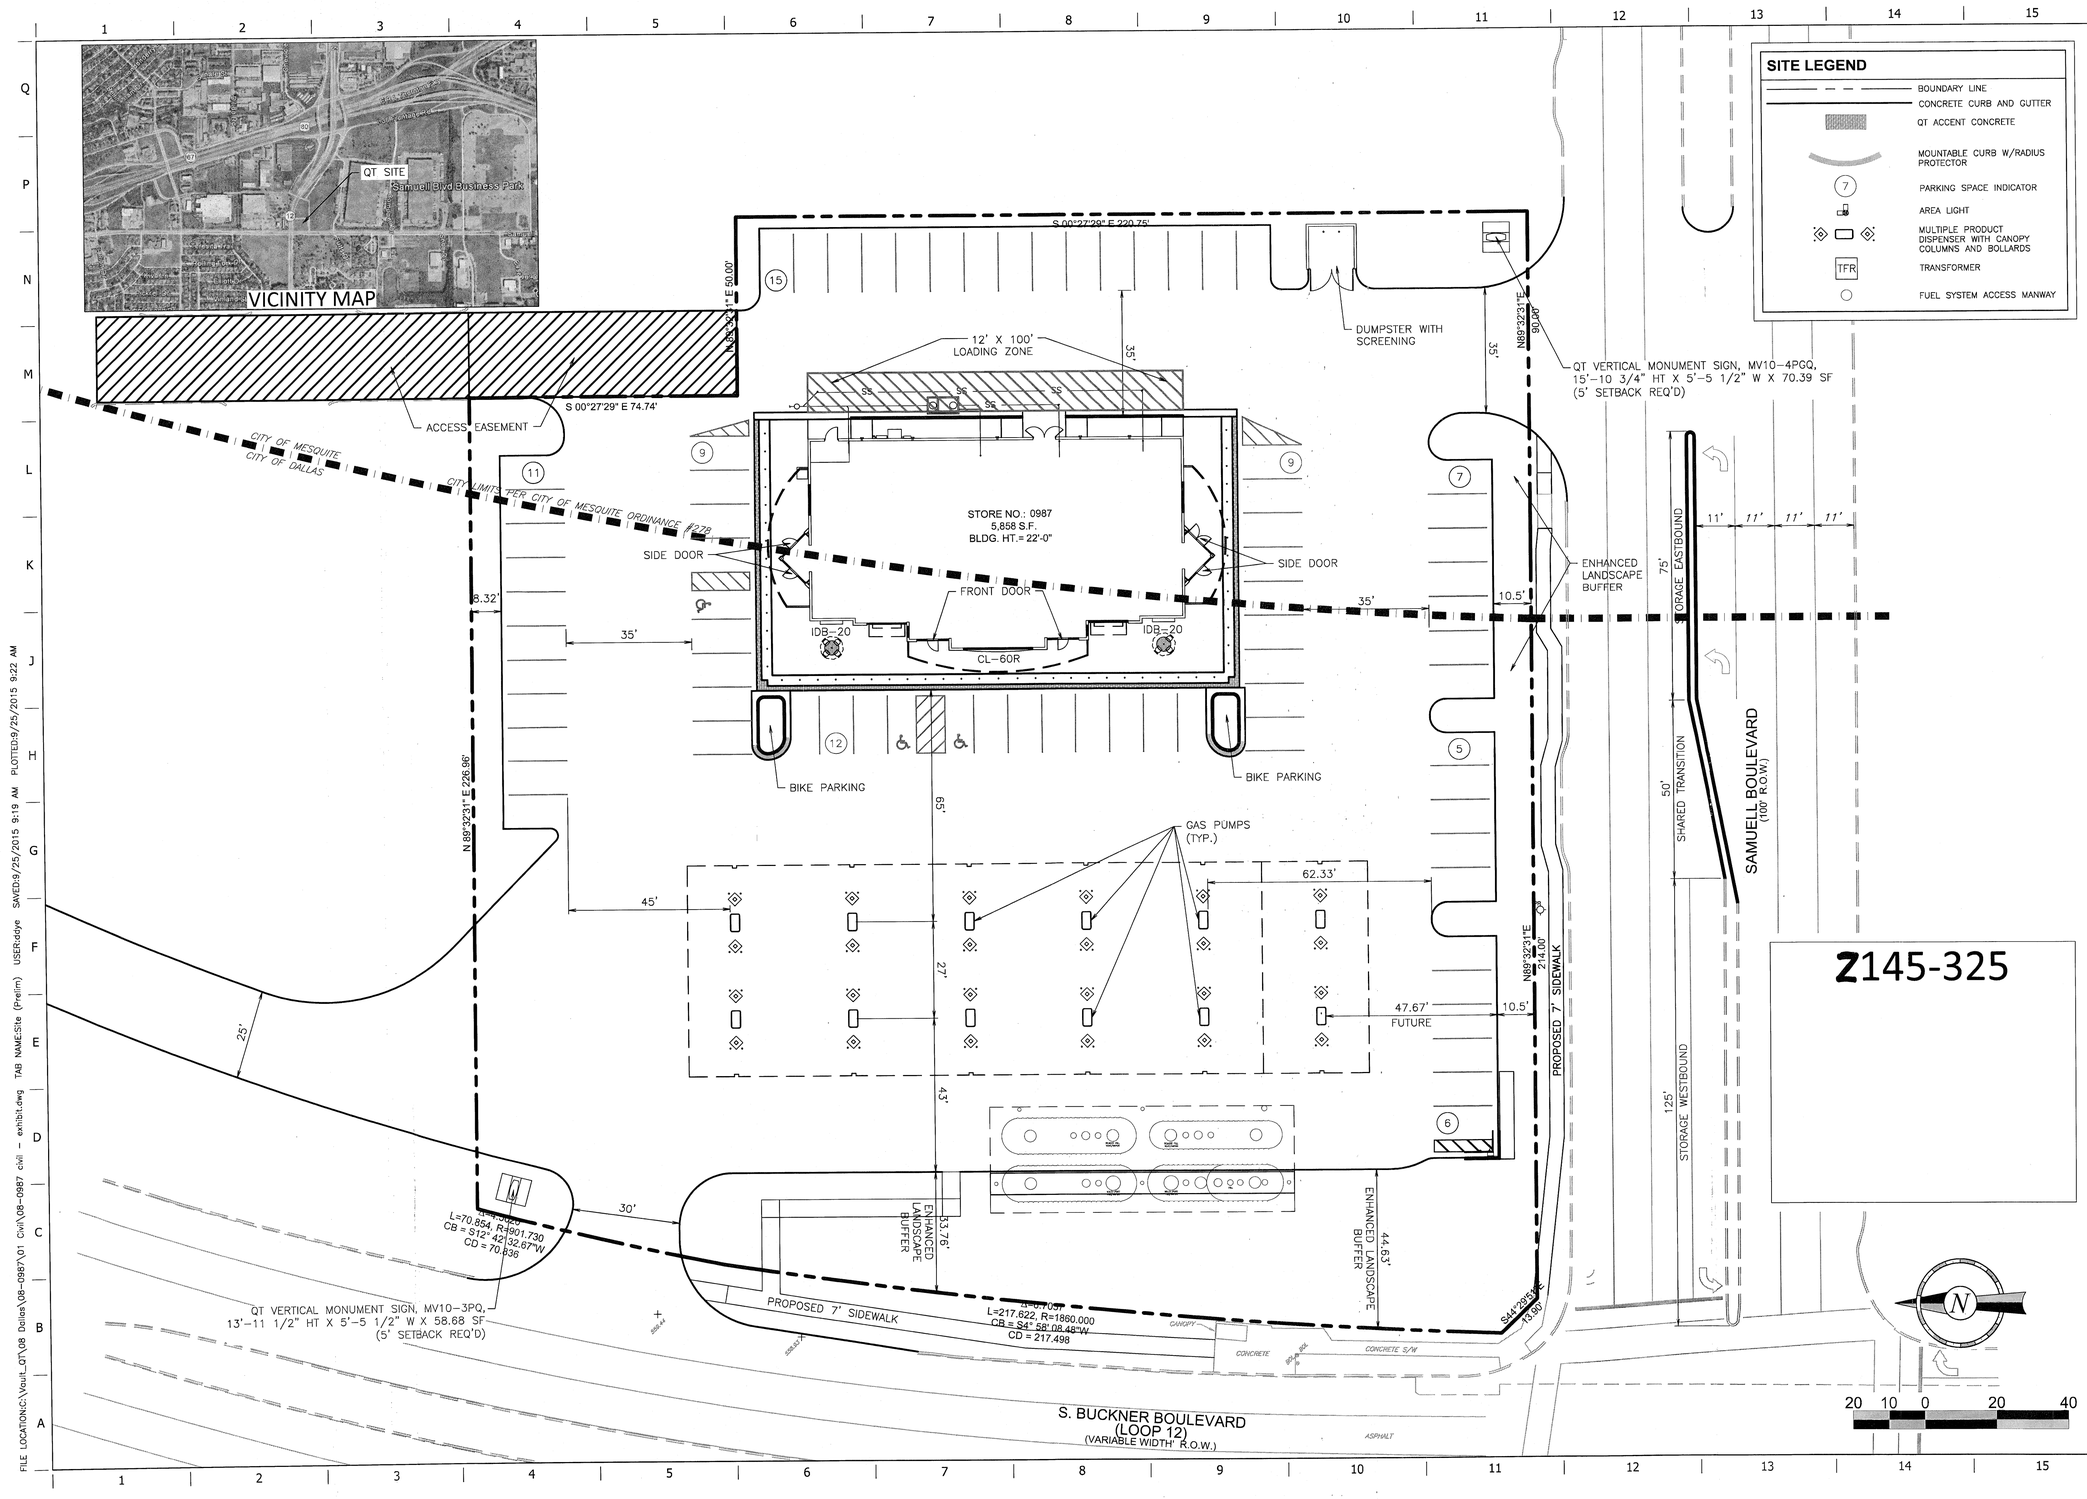

PROJECT NO.:######

QuikTrip No. 0987

NEC BUCKNER & SAMUELL
DALLAS/MESQUITE, TX

© COPYRIGHT QUIKTRIP CORPORATION 2011 ANY UNAUTHORIZED USE, REPRODUCTION, PUBLICATION, DISTRIBUTION, OR SALE IN WHOLE OR IN PART, IS STRICTLY FORBIDDEN.

PROTOTYPE: P-83 (05/01/15)
DIVISION:
VERSION: 001
DESIGNED BY: CKW
DRAWN BY: CKW
REVIEWED BY: JP

REV	DATE	DESCRIPTION

ORIGINAL ISSUE DATE: 6/5/15

SHEET TITLE:
SITE PLAN

SHEET NUMBER:
3

FILE LOCATION:C:\Vault_QT\08 Dallas\08-0987\01 Civil\08-0987 civil - exhibit.dwg TAB NAME:Site (Prelim) USER:ddye SAVED:9/25/2015 9:19 AM PLOTTED:9/25/2015 9:22 AM