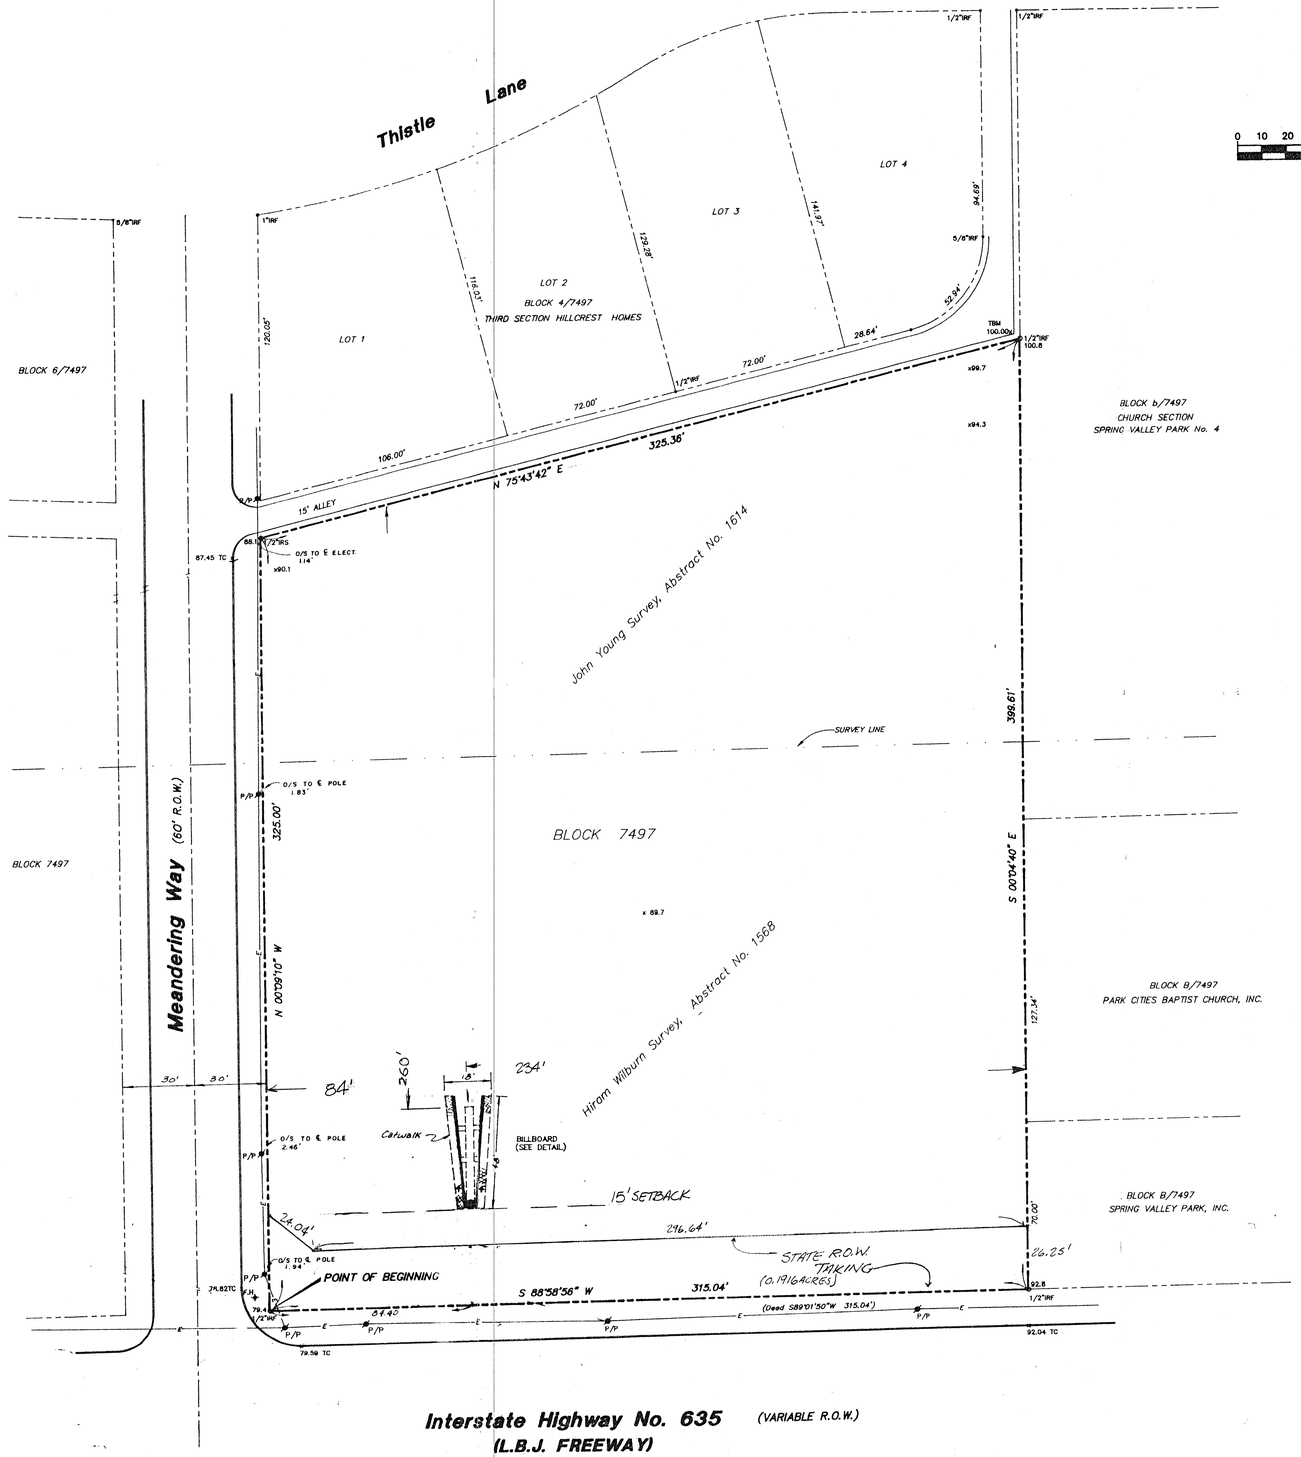

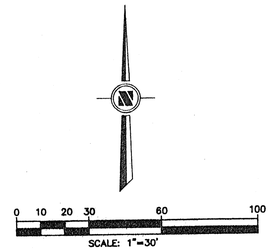

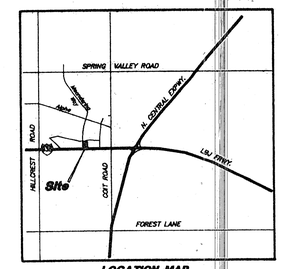

LOCATION MAP
N.T.S.

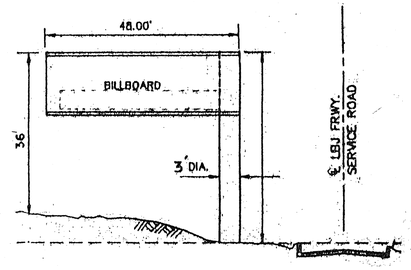

SIGN DETAIL
N.T.S

012823
24730
APPROVED BY
CITY COUNCIL
SEP 26 2001
Shirley Gey
City Secretary

SITE PLAN

Specific Use Permit No.
1454
Site Plan

Zoning File:
Z001-227/11461-NC(WE)
Approved by City Council
August 2, 2001

REV. No.	C.O.	DESCRIPTION	DATE
3	0	Revised to add Billboard Dtl. & Certificate	3-21-95
2	0	Revised Encroachment Dtl. & Certificate	3-16-95
1	0	Revised to add Encroachment Details	2-3-95

COOK CONSULTANTS, INC.
CIVIL AND STRUCTURAL ENGINEERING
LAND SURVEYING AND LAND PLANNING
12250 Inwood road/ • suite 10 • dallas, texas 75244
[214] 387-1890 • 1-800-545-8093 • fax [214] 387-8210

Job No. 94103-00
by: L.W. date: 1/17/95
drawn: CDW date: 1/18/95
check: JNC date: 1/18/95

SHT. 1 OF 1