LEGEND

- 6 — PARKING SPACE TOTALS
- 2 / C4 — DETAIL NUMBER / SHEET NUMBER
- CG — ZONING
- RETAIL — CURRENT LAND USE
- TRAFFIC DIRECTIONAL ARROW
- N 00°00'00" E — BUILDING BEARING

NOTE: CONTRACTOR SHALL ERADICATE EXISTING STRIPING WITH EITHER SAND BLASTING OR WATER PRESSURE THEN SEAL EXISTING ASPHALT BEFORE APPLYING NEW STRIPING. DO NOT PAINT THE EXISTING STRIPING BLACK.

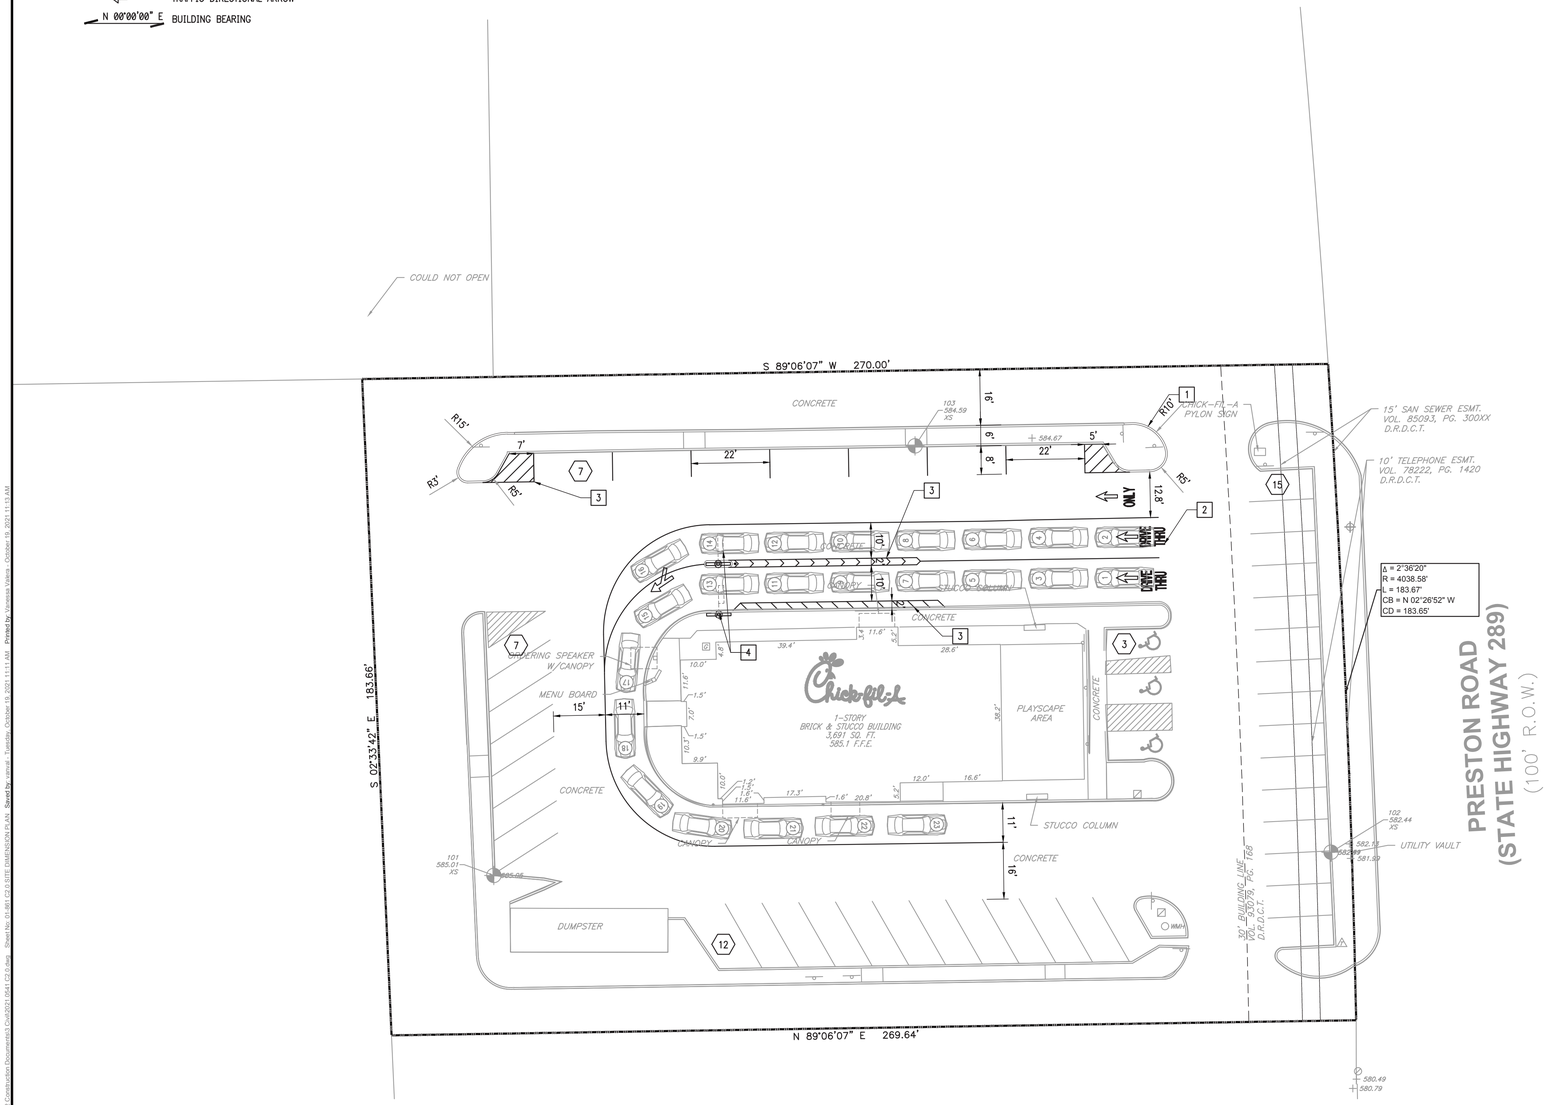

SITE PLAN DESIGN NOTES & KEY PLAN

1. 24" CONCRETE CURB AND GUTTER
2. DRIVE-THRU GRAPHICS
3. PAINTED DIAGONAL / CHEVRON STRIPING
4. PROPOSED MENU BOARD

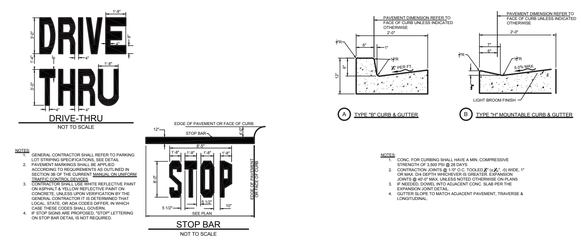

2 PAVEMENT MARKINGS - 2 — NOT TO SCALE

1 CONCRETE CURB & GUTTER — NOT TO SCALE

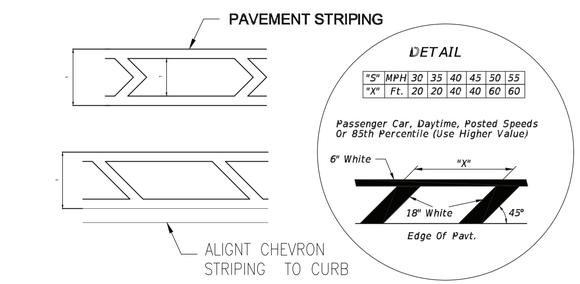

3 CHEVRON STRIPING — NOT TO SCALE

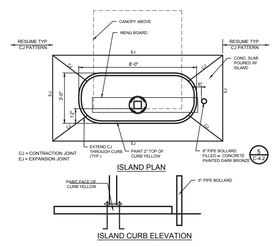

4 DRIVE-THRU ORDER POINT ISLAND — NOT TO SCALE

NORTH

20' 0 20'

GRAPHIC SCALE

CASE NUMBER M201-046 / PD272

SITE DIMENSION PLAN

1" = 20'

Chick-fil-A
5200 Buffington Rd.
Atlanta Georgia,
30349-2998

Revisions:

Mark	Date	By
1	10-2021	W
	CITY COMMENTS	

SEAL

STATE OF TEXAS — Digitally signed by Stuart A. Anderson — 116396 — LICENSED PROFESSIONAL ENGINEER — 04.04.2022 14:34:00

INTERPLAN
INTERPLAN LLC
F-3219
ARCHITECTURE ENGINEERING PERMITTING
220 E. CENTRAL PKWY, STE 4000
ALTAMONTE SPRINGS, FL 32701
407.645.5008

STORE
PRESTON AND BELTLINE
FSU 0861

14897 Preston Road, Dallas, TX 75254

SHEET TITLE
SITE DIMENSION PLAN

VERSION: 00.001
ISSUE DATE: 07-2021

Job No. : 21.0541
Store : 0861
Date : 07.2021
Drawn By : RA
Checked By: SH

Sheet
C-2.0

COPYRIGHT © 2021 INTERPLAN LLC. RESERVES COPYRIGHT & OTHER RIGHTS RESTRICTING THESE DOCUMENTS TO THE ORIGINAL SITE OR PURPOSE FOR WHICH THEY WERE PREPARED. REPRODUCTIONS, CHANGES OR ASSIGNMENTS ARE PROHIBITED.