LEGEND

15" OAK

EXISTING SHADE / CANOPY TREE:

TREE CALIPER SIZE AS OF 02/2019, IF REMOVED, REPLACE WITH ONE 3" CALIPER TREE FROM LIST BELOW

- TEXAS ASH / *FRAXINUS TEXENSIS*
- CEDAR ELM / *ULMUS CRASSIFOLIA*
- LACEBARK ELM / *ULMUS PARVIFOLIA*
- LIVE OAK / *QUERCUS VIRGINIANA*
- BUR OAK / *QUERCUS MACROCARPA*
- CHINQUAPIN OAK / *QUERCUS MUHLENBERGII*
- SHUMARD OAK / *QUERCUS SHUMARDII*
- CHINESE PISTACHE / *PISTACIA CHINENSIS*
- BALD CYPRESS / *TAXODIUM DISTICHUM*

EXISTING SHRUB / PLANTING BED TO REMAIN:

PROPOSED LARGE OR MEDIUM SHADE / CANOPY TREE (3" CALIPER MIN.):

- TEXAS ASH / *FRAXINUS TEXENSIS*
- CEDAR ELM / *ULMUS CRASSIFOLIA*
- LACEBARK ELM / *ULMUS PARVIFOLIA*
- LIVE OAK / *QUERCUS VIRGINIANA*
- BUR OAK / *QUERCUS MACROCARPA*
- CHINQUAPIN OAK / *QUERCUS MUHLENBERGII*
- SHUMARD OAK / *QUERCUS SHUMARDII*
- CHINESE PISTACHE / *PISTACIA CHINENSIS*
- BALD CYPRESS / *TAXODIUM DISTICHUM*

PROPOSED PLANTING BED:

- SHRUBS (MIN. 5 GALLON):
  - •• YUCCA / *HESPERALOE PARVIFLORA SPP.*
  - •• INDIAN HAWTHORN / *RAPHIOLEPIS SPP.*
  - •• HOLLY / *ILEX SPP.*
  - •• NANDINA / *NANDINA DOMESTICA*
  - •• TEXAS SAGE / *LEUCOPHYLLUM FRUTESCENS*

-AND / OR-

- GROUNDCOVER PLANTING (MIN. 4" POT):
  - •• LIRIOPE / LIRIOPE SPP.
  - •• WINTERCREEPER / *EUONYMUS FORTUNEI*
  - •• MEXICAN FEATHER GRASS / NASSELLA TENUISSIMA

IRRIGATION NOTE:

ALL CODE REQUIRED TREES AND SHRUBS TO EITHER BE WATERED BY A PERMANENT IRRIGATION SYSTEM OR A TEMPORARY WATERING SYSTEM.
FOR TEMPORARY IRRIGATION, PLANTINGS TO BE LOCATED WITHIN 100 FEET OF WATER SOURCE SUCH AS A PERMANENT HOSE BIB.

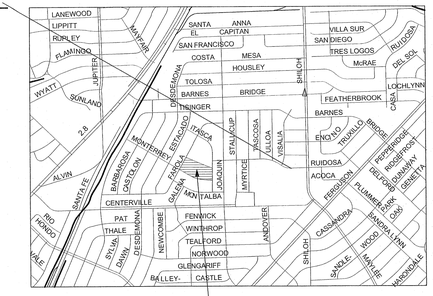

PROPOSED SITE
CASA VIEW ELEMENTARY SCHOOL

ADDRESS:
2100 FAROLA DRIVE
DALLAS, TX 75228

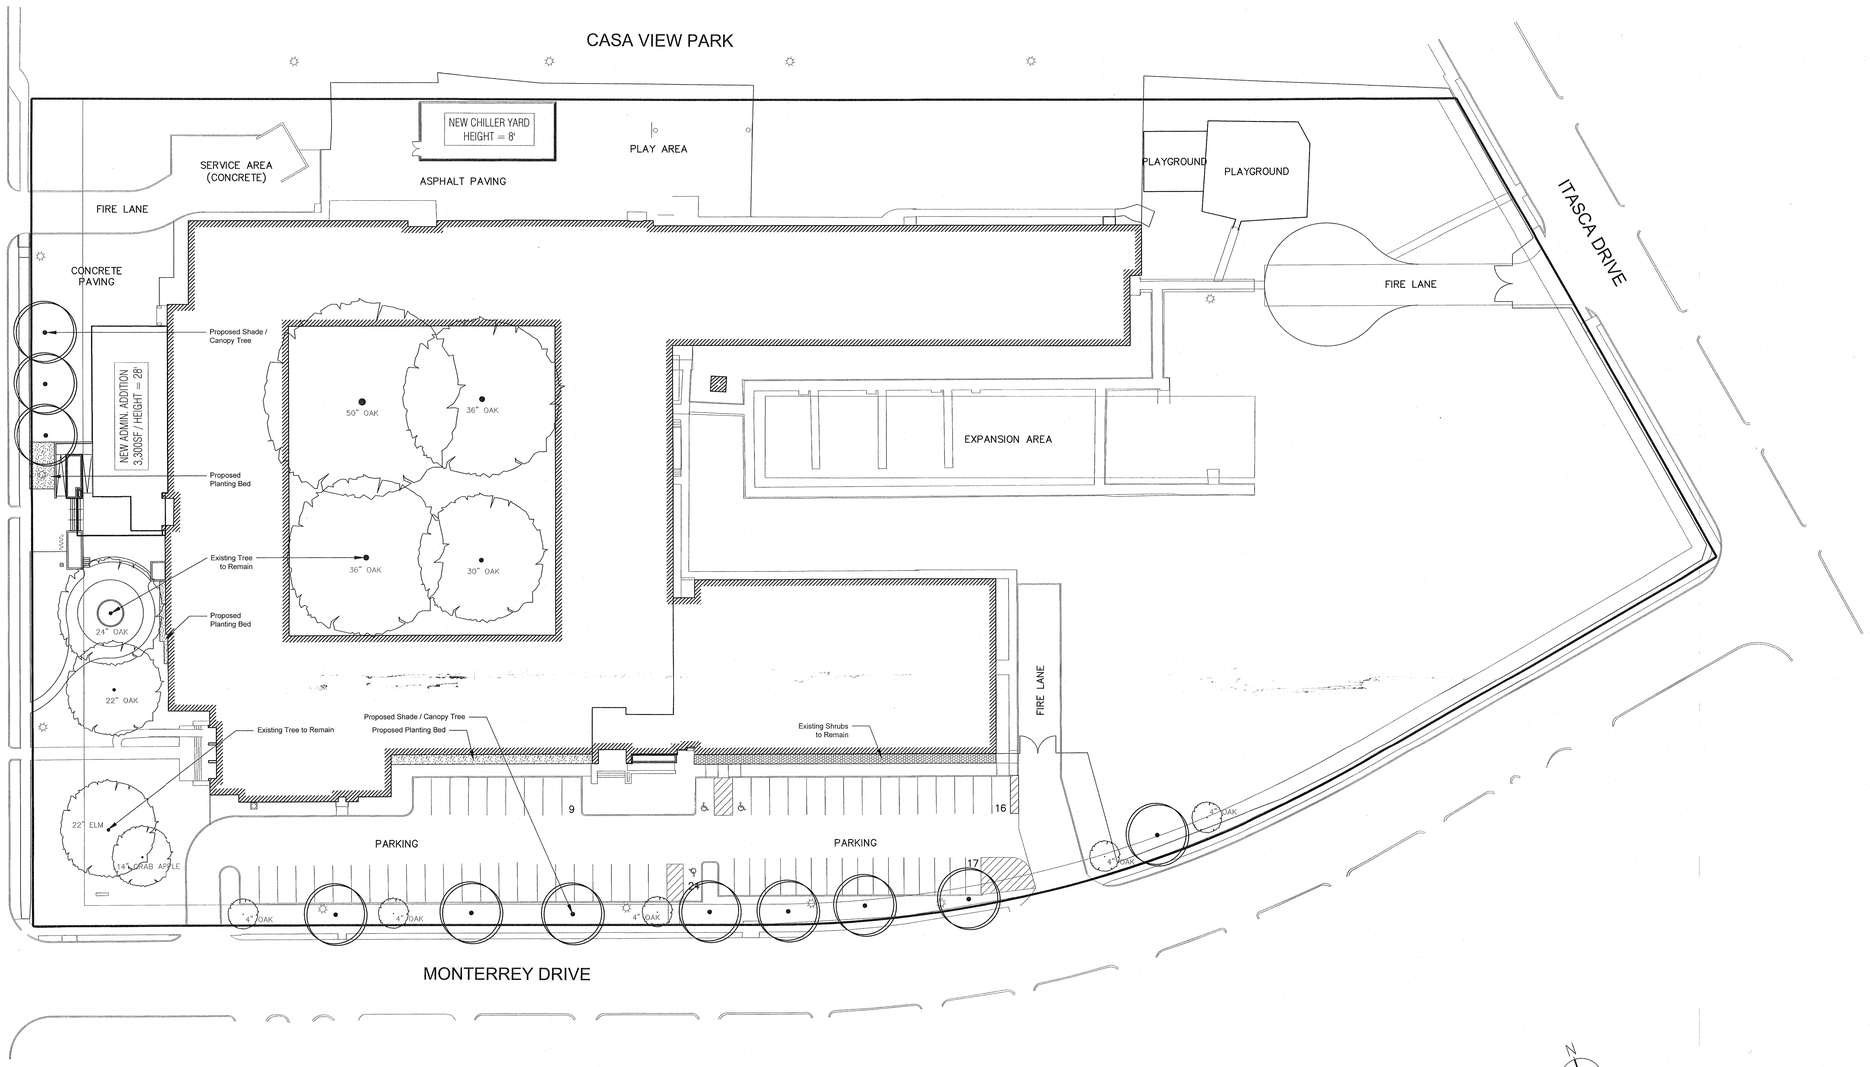

N

LANDSCAPE PD PLAN

SCALE: 1" = 30'-0"

Z190-333

LPA
ARCHITECTURE ENGINEERING INTERIORS
LANDSCAPE ARCHITECTURE PLANNING

469-899-5100 Office

469-899-5101 Fax

LPADesignStudios.com

1801 North Lamar Street, Suite 150
Dallas, Texas 75202

This document and all other project documents, ideas, aesthetics and designs incorporated therein are instruments of service. All project documents are copyright protected, are the property of LPA, Inc. (LPA) and cannot be lawfully used in whole or in part for any project or purpose except as set forth in the contractual agreement between LPA and its Client. The unauthorized disclosure and/or use of the project documents (including the creation of derivative works), may give rise to liability for copyright infringement, unlawful disclosure, use or misappropriation of property rights held by LPA. The unauthorized use of the project documents will give rise to the recovery of monetary losses and damagers including attorney fees and costs for which the unauthorized user will be held liable.
Project documents describe the design intent of the work and are not a representation of as-built or existing conditions. LPA is not responsible for any discrepancies between the project documents and the existing conditions.

© LPA, Inc.

CASA VIEW ES - ADDITIONS AND RENOVATIONS
2100 FAROLA DRIVE
DALLAS, TX 75228
Developed for
DALLAS INDEPENDENT SCHOOL DISTRICT

Revision	Date

Submittal	Date

Job Number	1827510
Date Published	08-01-2020
Checked By	JCS
Scale	12" = 1'-0"

LANDSCAPE PD PLAN

L1.00