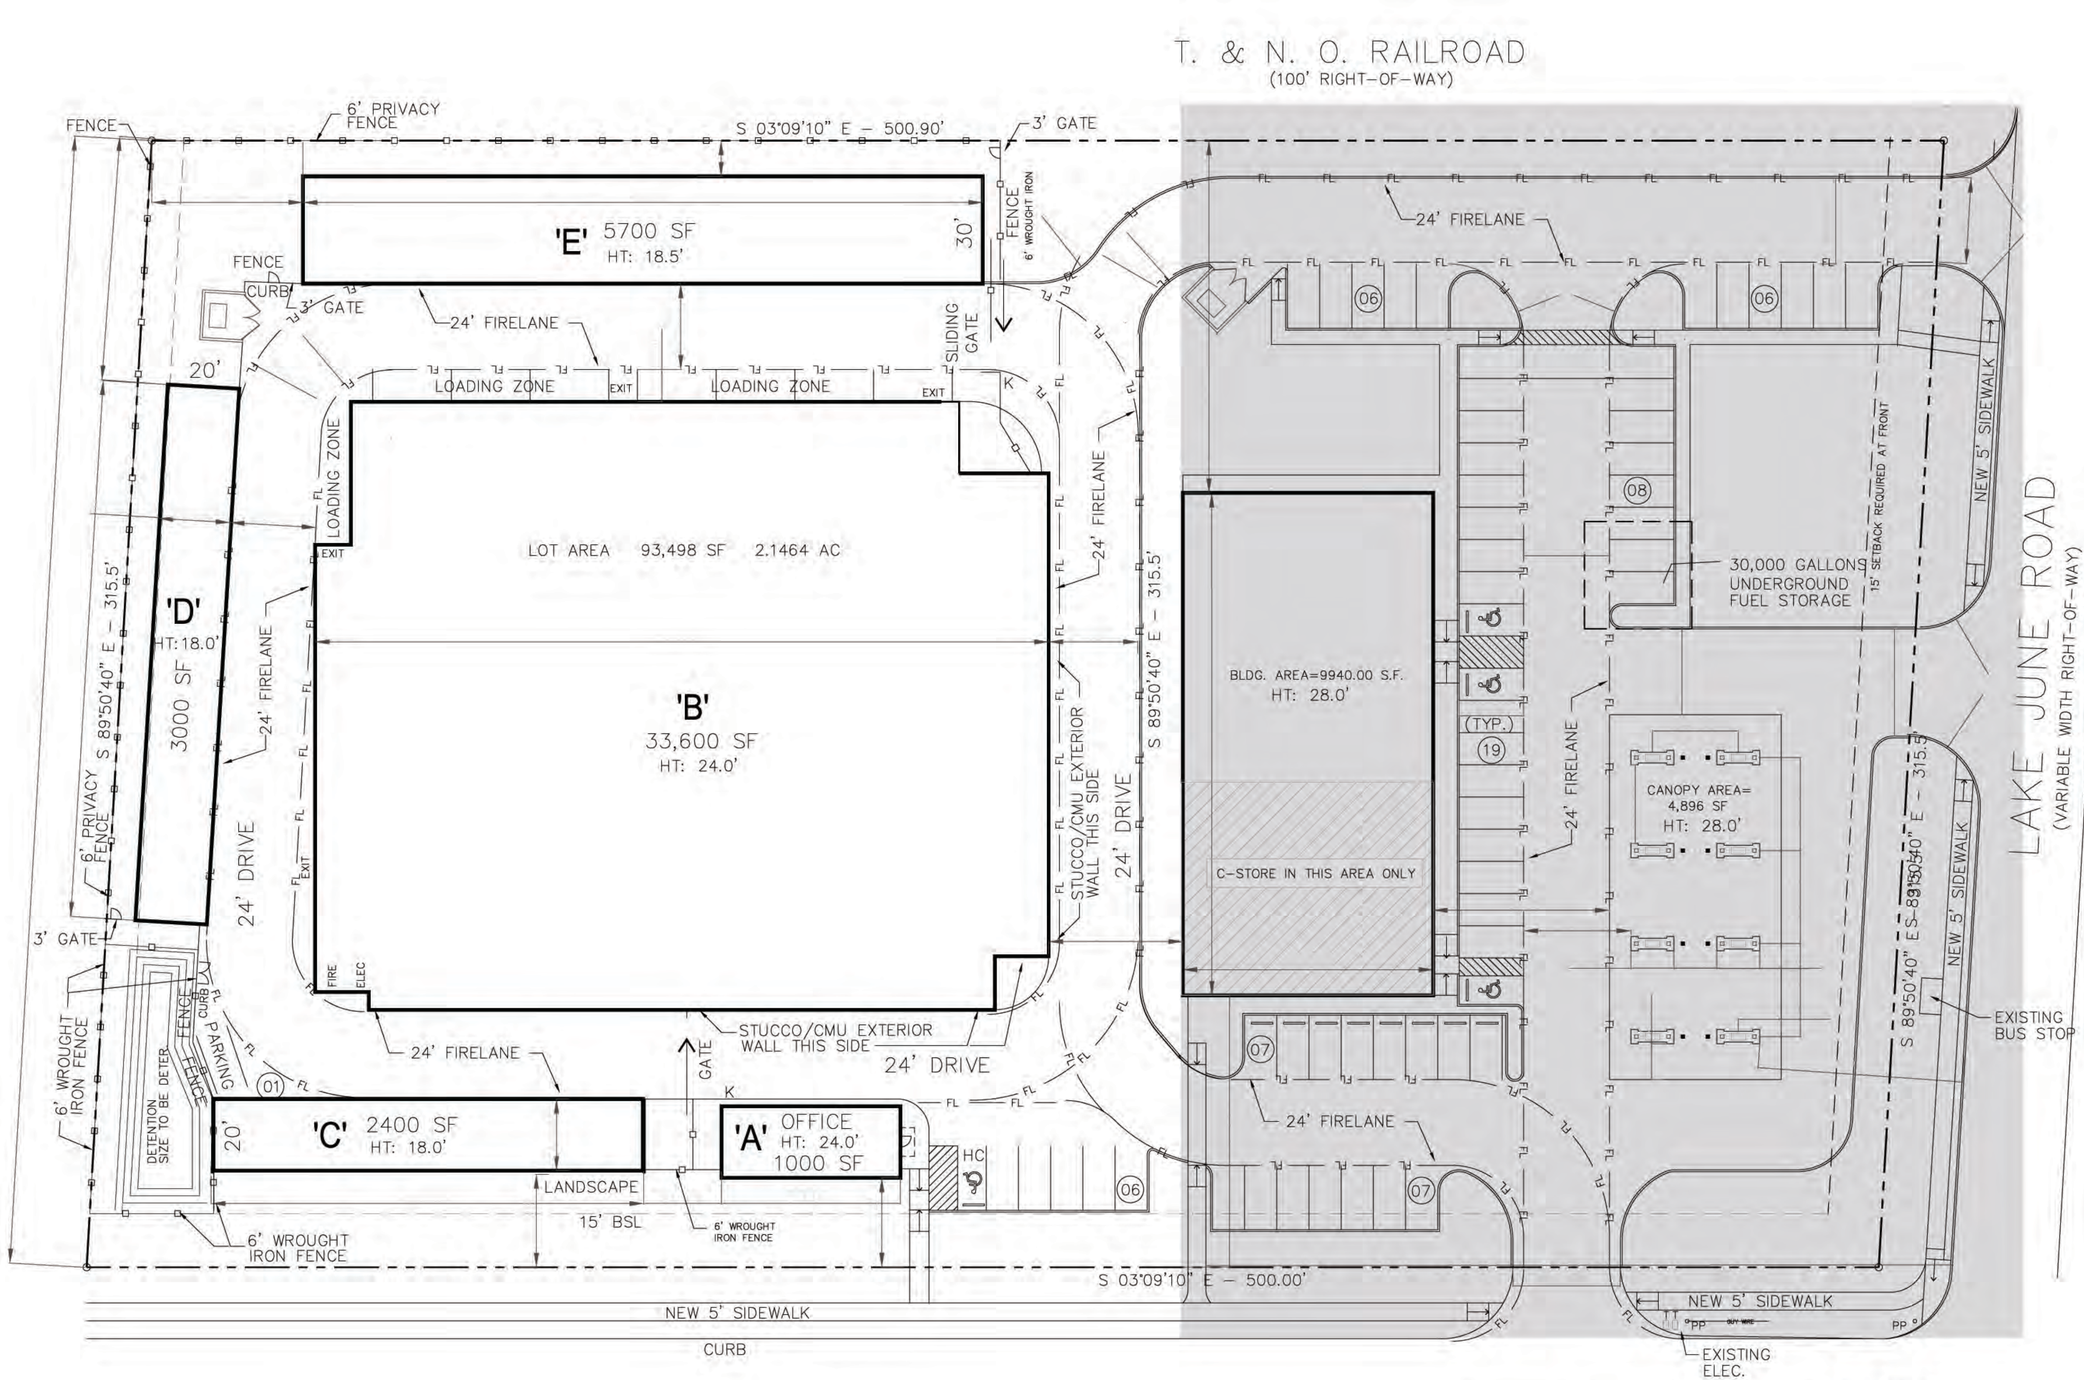

AREA SHADED IN GRAY IS NOT PART OF SUP

N

1 PRELIMINARY SITE PLAN

SCALE: 1" = 20'-0"

SITEL NOTES:

SITE AREA: 159,359.90 SF (3.6584 ACRES)

SITE ZONING: MU-1(A)
IMPERVIOUS COVERAGE: 76%
LOT COVERAGE: 37.98%

PARKING
STORAGE REQUIRED = 6
STORAGE PROVIDED = 7

CSTORE REQUIRED = 50
CSTORE PROVIDED = 53

Michael R. **COKER** Company

3111 Canton Street, Suite 140
Dallas, TX 75226
214/821-6105 (V) 214/821-6125 (F)
www.cokercompany.com

MAULDIN ARCHITECTS
MAULDIN ARCHITECTS
210-313-3197
WWW.MAULDINARCHITECTS.COM
INFO@MAULDINARCHITECTS.COM

WINTERBERRY DEVELOPMENT, LLC
2727 LBJ FREEWAY, STE. 1020
DALLAS, TEXAS 75234

6343 LAKE JUNE ROAD DALLAS, TEXAS 75217

Issue/Revisions

No.	Date	Description
N1	022416	REVISION

Seal

Drawing Title

SITE PLAN

Issue Date: 022416
Coker Co Project: 21521
Reviewed By: MRC
Drawn By: ecs

Drawing Number

ASP8

Filename: JOOMA-LAKE JUNE

This drawing is based on Owens Land Surveying's survey prepared on December 15, 2014 and titled "Preliminary Plat". The reproduction, copying, or use of this drawing without the written consent of Michael R. Coker Company is prohibited and any infringement will be subject to legal action. ©
Copyright 2015-2016 Michael R. Coker Company