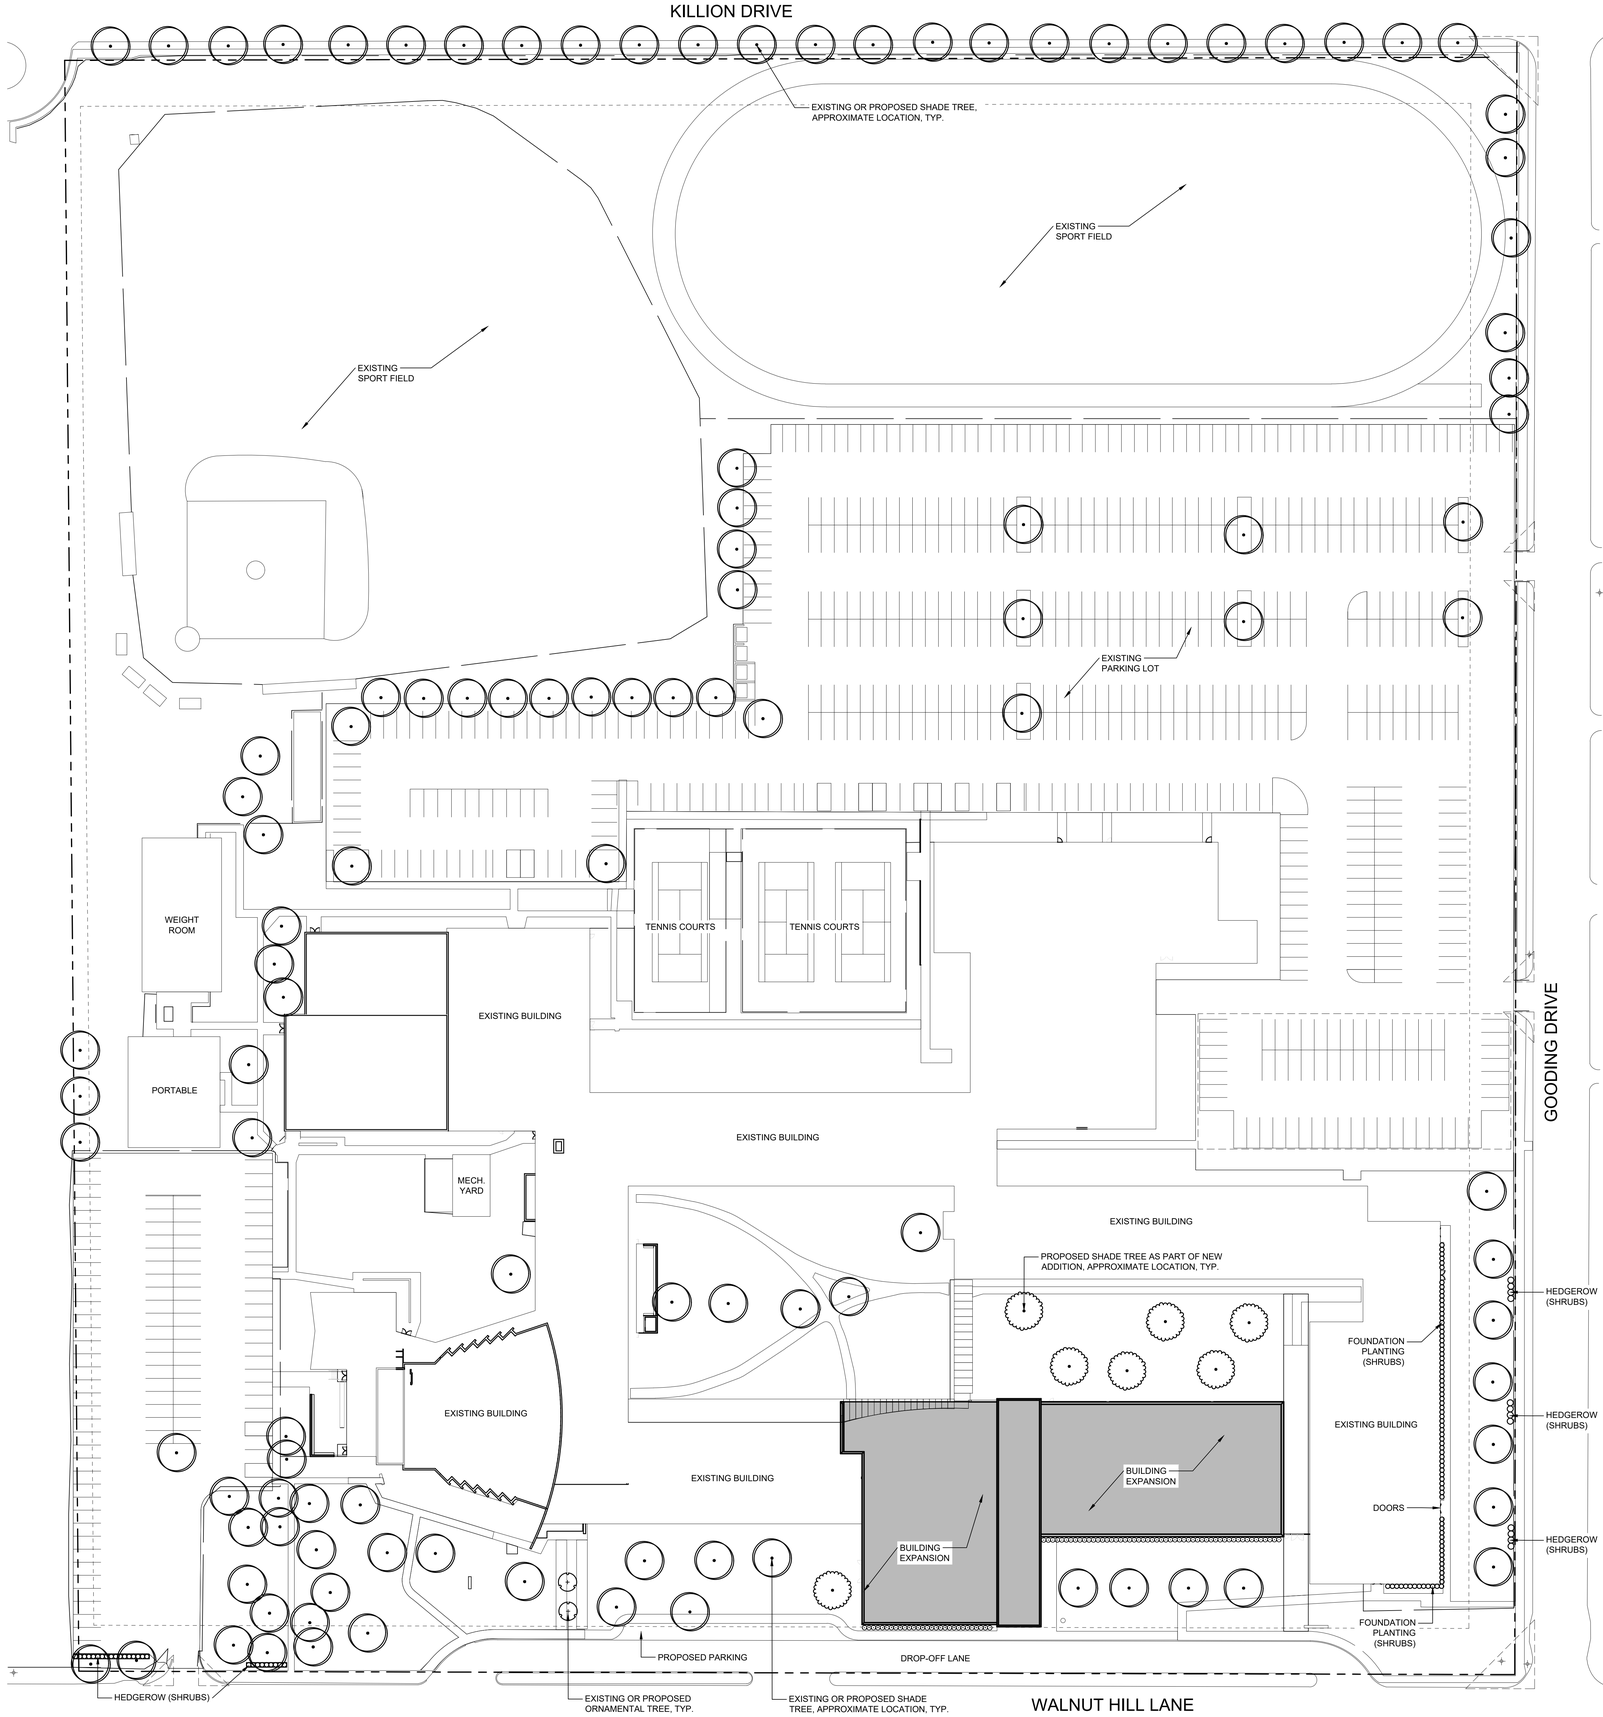

1 THOMAS JEFFERSON HIGH SCHOOL - LANDSCAPE PD PLAN
1" = 40'-0"

0 20 40 80ft

NORTH

VICINITY MAP
NTS

NORTH

LEGEND

SHADE / CANOPY TREE (3" CALIPER MIN.):

- TEXAS ASH / *FRAXIMUS TEXENSIS*
- CEDAR ELM / *ULMUS CRASSIFOLIA*
- LACEBARK ELM / *ULMUS PARVIFOLIA*
- LIVE OAK / *QUERCUS VIRGINIANA*
- BUR OAK / *QUERCUS MACROCARPA*
- CHINQUAPIN OAK / *QUERCUS MUHLENBERGII*
- SHUMARD OAK / *QUERCUS SHUMARDII*
- PECAN / *CARYA ILLINOINENSIS*
- PERSIMMON / *DIOSPYROS VIRGINIANA*
- CHINESE PISTACHE / *PISTACIA CHINENSIS*
- BALD CYPRESS / *TAXODIUM DISTICHUM*
- SWEETGUM / *LIQUIDAMBAR STYRACIFLUA*
- WALNUT / *JUGLANS NIGRA*

PROPOSED SHADE / CANOPY TREE FOR NEW ADDITION(3" CALIPER MIN.):

- TEXAS ASH / *FRAXIMUS TEXENSIS*
- CEDAR ELM / *ULMUS CRASSIFOLIA*
- LACEBARK ELM / *ULMUS PARVIFOLIA*
- LIVE OAK / *QUERCUS VIRGINIANA*
- BUR OAK / *QUERCUS MACROCARPA*
- CHINQUAPIN OAK / *QUERCUS MUHLENBERGII*
- SHUMARD OAK / *QUERCUS SHUMARDII*
- PECAN / *CARYA ILLINOINENSIS*
- PERSIMMON / *DIOSPYROS VIRGINIANA*
- CHINESE PISTACHE / *PISTACIA CHINENSIS*
- BALD CYPRESS / *TAXODIUM DISTICHUM*
- SWEETGUM / *LIQUIDAMBAR STYRACIFLUA*

WALNUT / *JUGLANS NIGRA*

ORNAMENTAL TREE (2" CALIPER MIN.):

- DECIDUOUS HOLLY / *ILEX DECIDUA*
- DESERT WILLOW / *CHILOPSIS LINEARIS*
- EVE'S NECKLACE / *SOPHORA AFFINIS*
- MEXICAN PLUM / *PRUNUS MEXICANA*
- RUSTY BLACKHAW / *VIBURNUM RUFIDULUM*
- TEXAS PERSIMMON / *DIOSPYROS TEXANA*
- YAUPON HOLLY / *ILEX VOMITORIA*

FOUNDATION OR HEDGE SHRUBS - EVERGREEN OR SEMI-EVERGREEN (5 GAL. MIN.):

- ABELIA / *ABELIA GRANDIFLORA*
- AGARITA / *BERBERIS TRIFOLIOLATA*
- DWARF BURFORD HOLLY / *ILEX CONUTA 'BURFORDI NANA'*
- INDIAN HAWTHORN / *RAPHIOLEPIS INDICA*
- NANDINA / *NANDINA DOMESTICA*
- NEEDLEPOINT HOLLY / *ILEX CORNUTA*
- TEXAS SAGE / *LEUCOPHYLLUM FRUTESCENS*

PROPOSED FOUNDATION SHRUBS FOR NEW ADDITION - EVERGREEN OR SEMI-EVERGREEN (5 GAL. MIN.):

- ABELIA / *ABELIA GRANDIFLORA*
- AGARITA / *BERBERIS TRIFOLIOLATA*
- DWARF BURFORD HOLLY / *ILEX CONUTA 'BURFORDI NANA'*
- INDIAN HAWTHORN / *RAPHIOLEPIS INDICA*
- NANDINA / *NANDINA DOMESTICA*
- NEEDLEPOINT HOLLY / *ILEX CORNUTA*

TEXAS SAGE / *LEUCOPHYLLUM FRUTESCENS*

9/8/2017 10:44:14 AM

architect

vai architects

16000 north dallas parkway, suite 200
dallas, texas 75248
972.934.9898
www.vaiarchitects.com

consultant

CCA LANDSCAPE ARCHITECTS

seal / disclaimer

REGISTERED LANDSCAPE ARCHITECT
REBECCA CAYE COOK
1275
STATE OF TEXAS

01-24-2018

client / owner

DALLAS ISD BOND PROGRAM 2015

DALLAS ISD

4001 WALNUT HILL LN, DALLAS, TX 75229

project

THOMAS JEFFERSON HIGH SCHOOL CAMPUS IMPROVEMENTS

4001 WALNUT HILL LN, DALLAS, TX 75229

revision no:	issue date:

issue date: 01-24-2018

vai project no.: 17009.000

drawn by: JCS **checked by:** CC

issue title: PD

sheet title:

LANDSCAPE PLAN

sheet no:

LP1.00

© 2016 VAI Architects, Inc.