MARCH 14, 2012

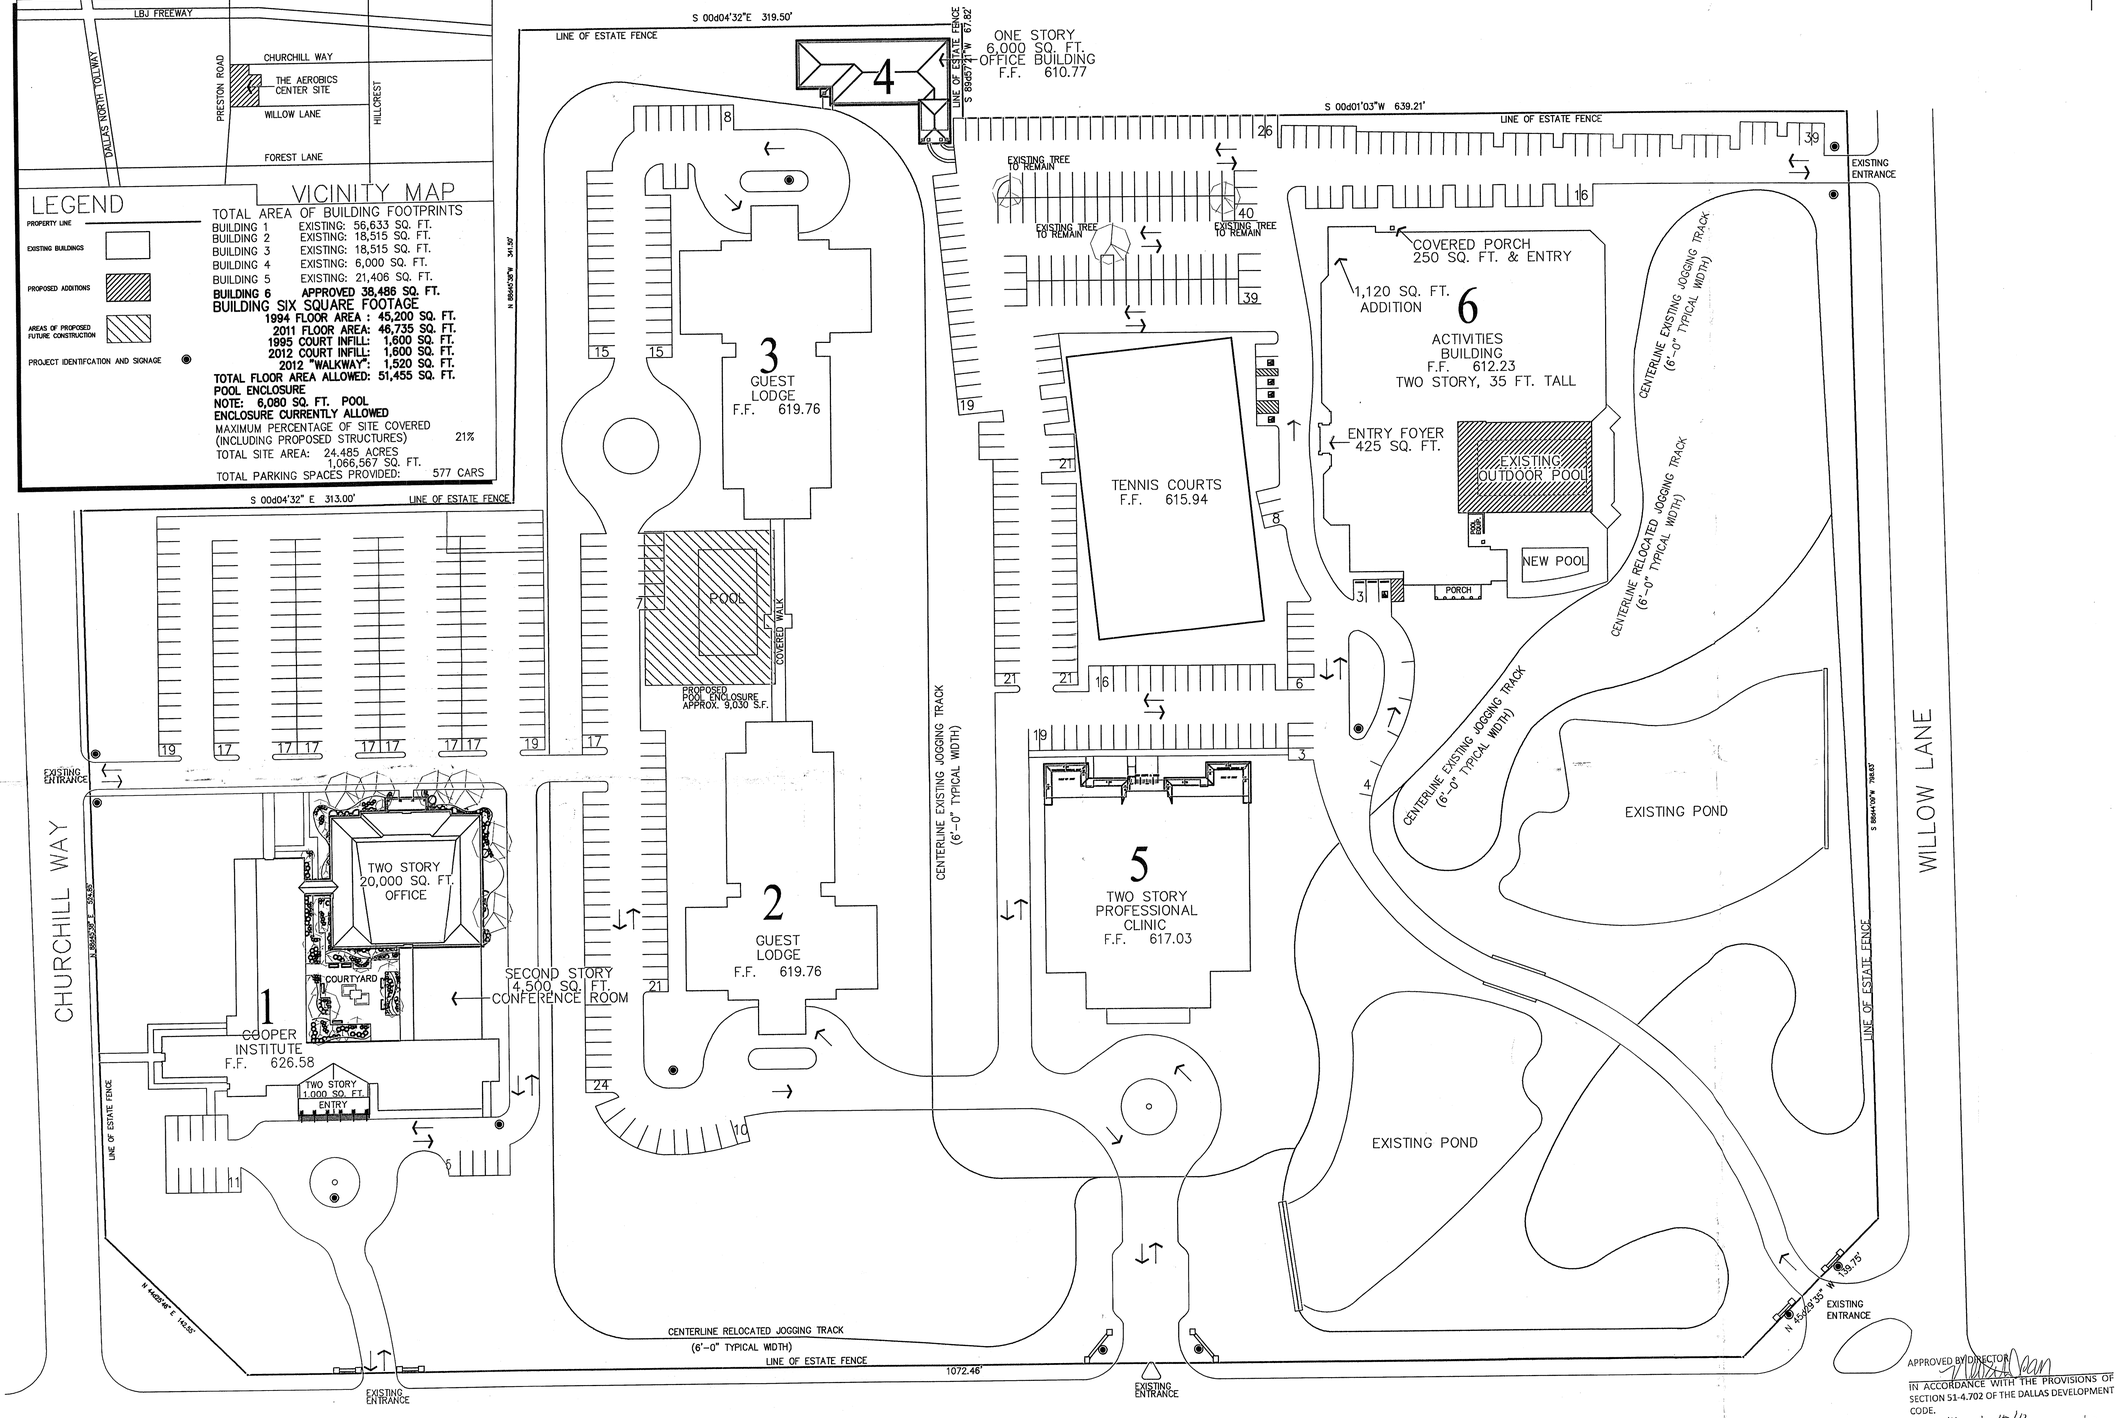

APPROVED BY DIRECTOR
IN ACCORDANCE WITH THE PROVISIONS OF SECTION 51-4.702 OF THE DALLAS DEVELOPMENT CODE.
DATE: March 15th
PLANNED DEVELOPMENT DISTRICT NO. 68
FILE NO. Z067-300(WE)

PROPOSED SITE PLAN

1" = 50'-0"

HUDSON LOCKETT III, ARCHITECT
6116 NORTH CENTRAL EXPRESSWAY SUITE ONE TEN
DALLAS, TEXAS 75206-5101
214-559-2095 hudson@hudsonlockett.com

PROPOSED AMENDED SITE PLAN FOR
THE AEROBICS CENTER
12100, 12200, 12230, 12300 PRESTON RD.
DALLAS, TEXAS

MP-1