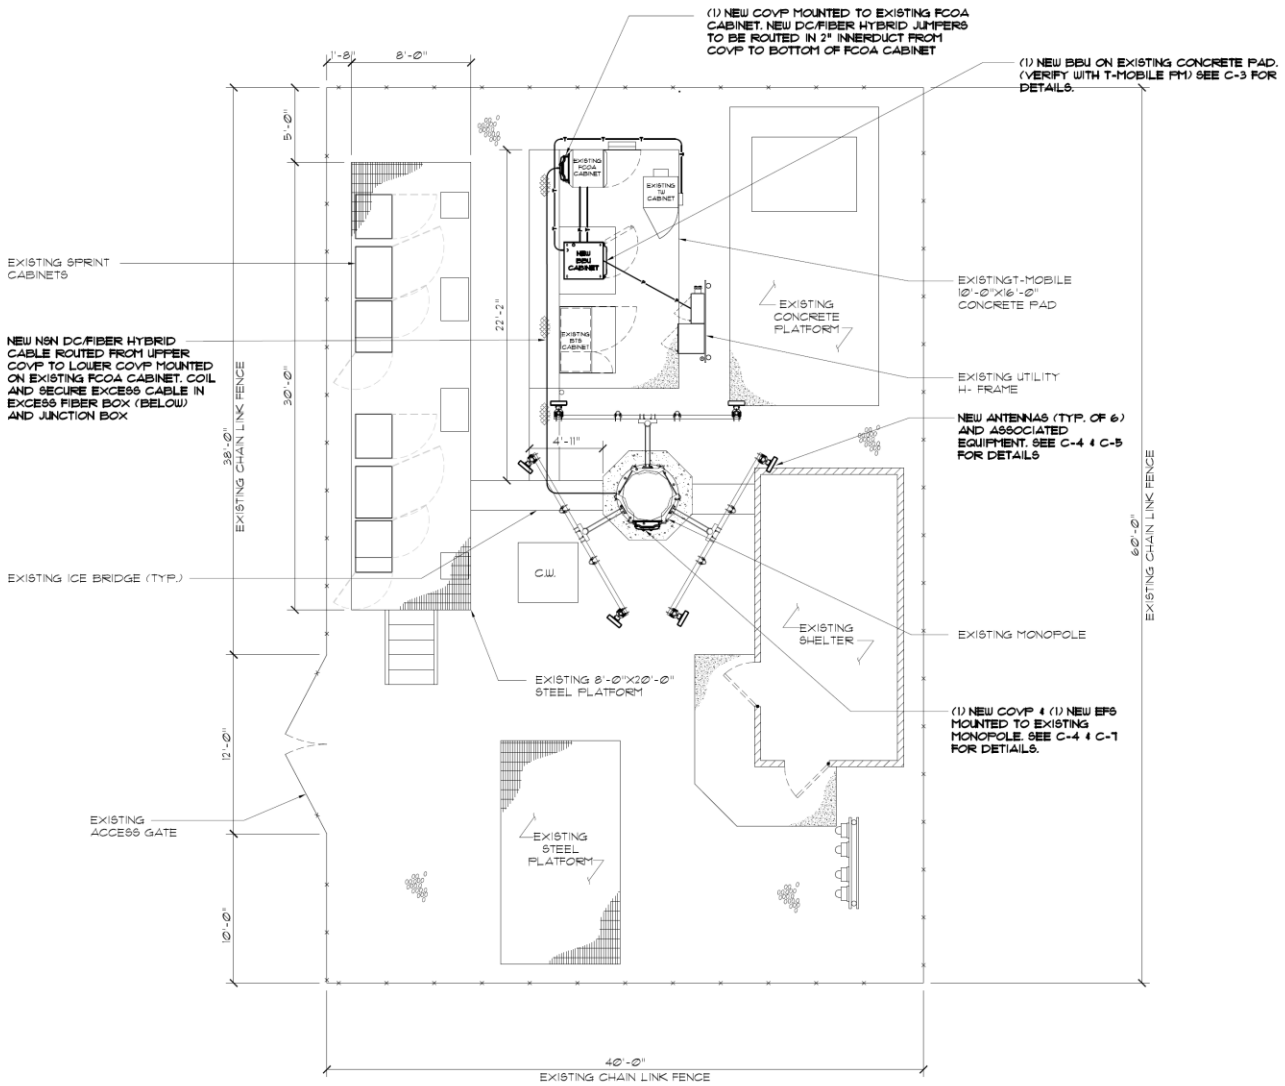

ENLARGED SITE PLAN

SCALE: 1/8" = 1'-0" | 1

T-Mobile

2 GREENWAY PLAZA
SUITE #100
HOUSTON, TEXAS 77046
TEL: (281) 777-1682

SBA

SBA COMMUNICATIONS CORP.
901 E STATE HIGHWAY 121
SUITE D
LEWISVILLE, TEXAS 75057-4402
TEL: (214) 882-3103

FULLERTON ENGINEERING · DESIGN

9600 W. BRYN MAWR AVE., SUITE 200
ROSEMONT, ILLINOIS 60018
TEL: 847-292-0200
FAX: 847-292-0206
COA# 13554
www.FullertonEngineering.com

CHECKED BY:	JP
APPROVED BY:	MB

#	DATE	DESCRIPTION	INT.
A	2/1/13	90% Review	TH
B	2/13/13	100% FINAL	TH
0	2/13/13	CONSTRUCTION	JL

STATE OF TEXAS
HENRY MATTHEW BELTRAMINI
96274
LICENSED PROFESSIONAL ENGINEER

SIGNED DATE: 2/13/2013

SITE NAME

SPUR 48

SITE NO.

DA0114C

SITE ADDRESS

3832 SPUR 408, SUITE A
DALLAS, TX 75236

SHEET NAME

ENLARGED SITE PLAN

SHEET NUMBER

C-2