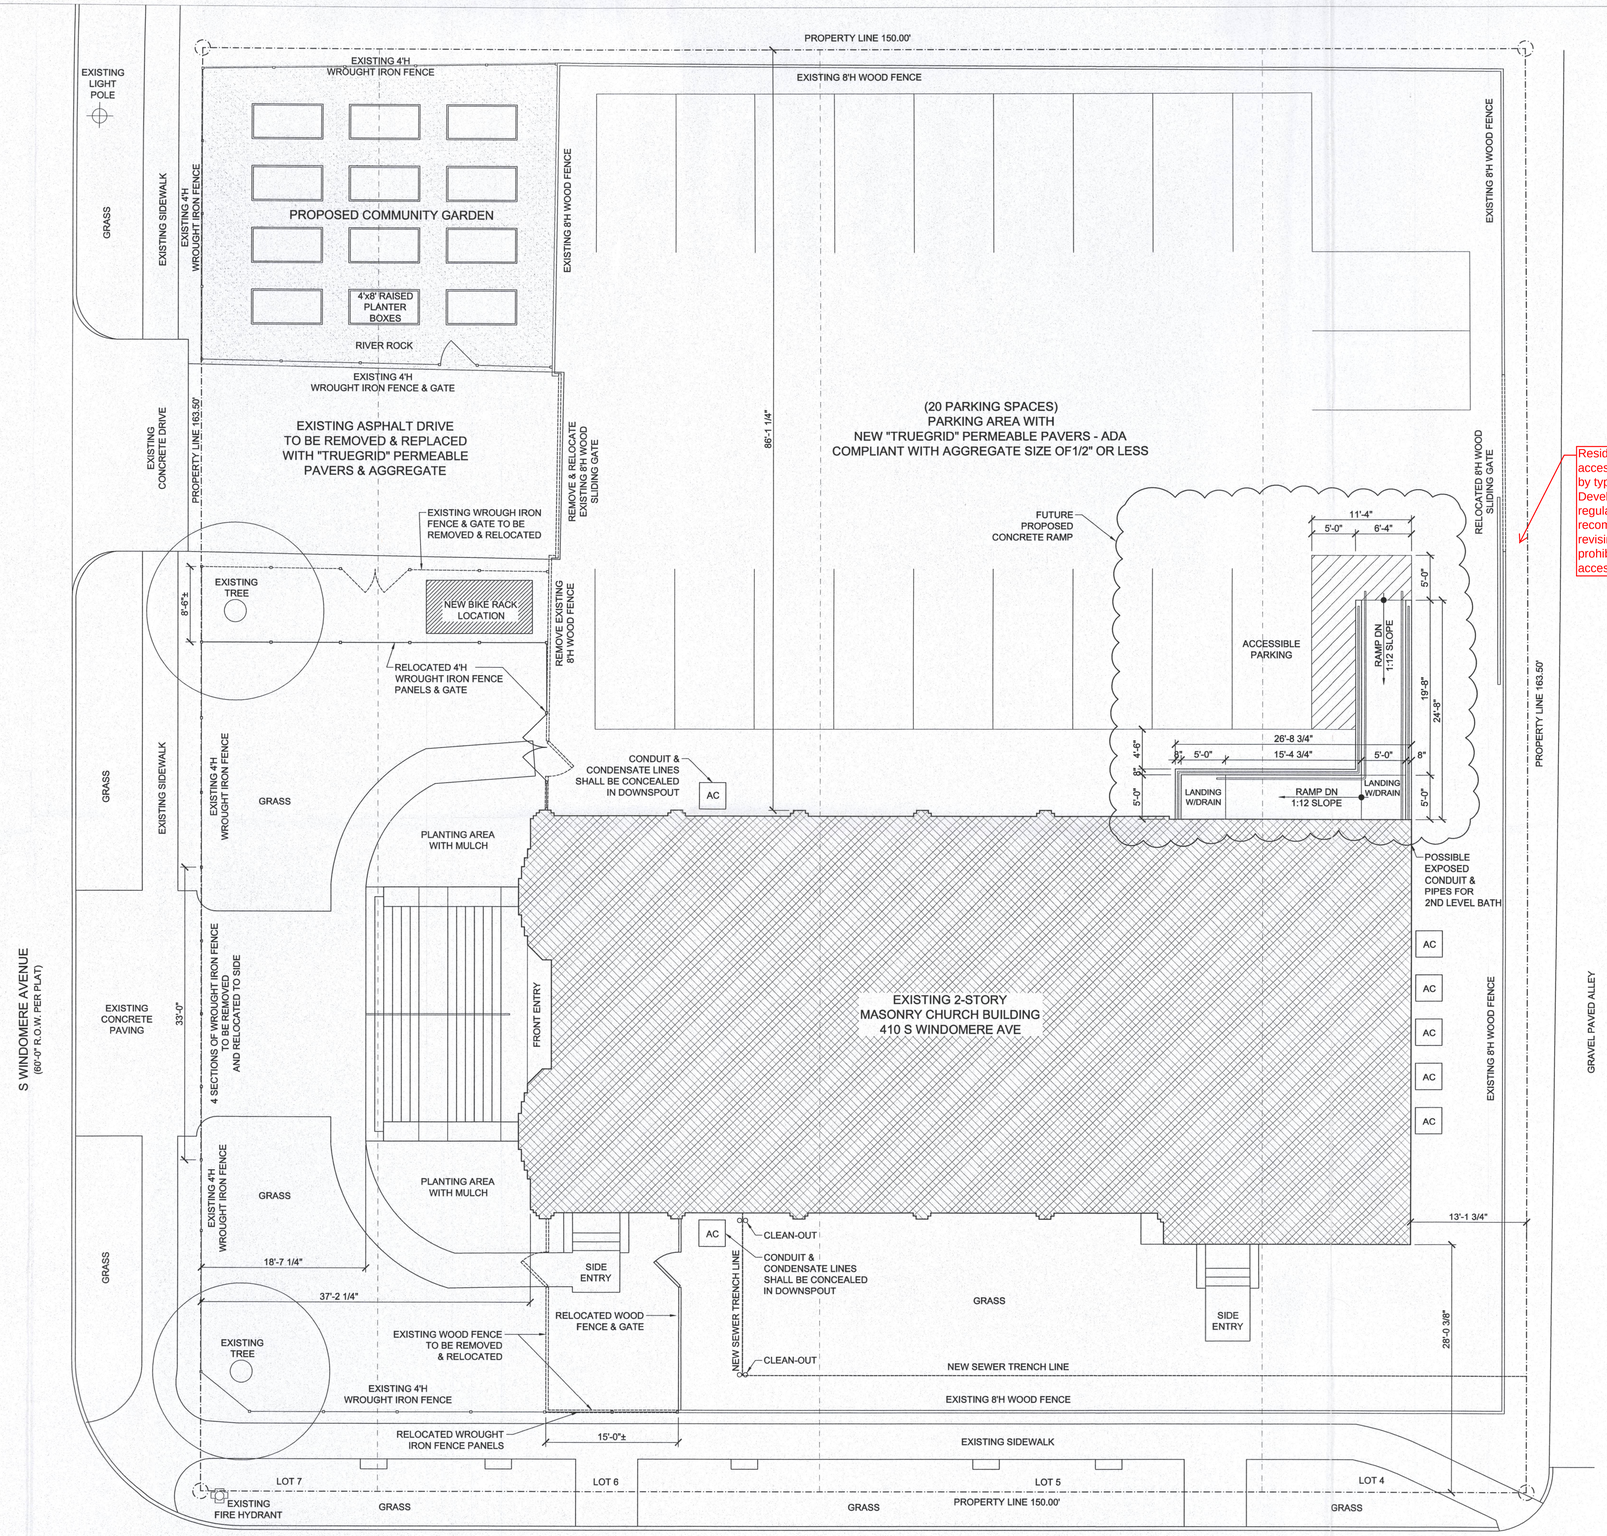

1 410 S WINDOMERE - SITE PLAN
SCALE: 1/8"=1'-0"
XREF: NONE

410 S WINDOMERE
DALLAS, TX 75208
BLOCK 3528 1-A
LOTS 4,5,6, PARTIAL 7

Residential alley access prohibited by typical Development Code regulations. Staff recommends revising plan by prohibiting alley access.

JQAQ ATELIER
ALICIA C. QUINTANS, AIA
227 North Shore Drive
Dallas, TX 75216
214-215-7474
quintans.aq@gmail.com

REGISTERED ARCHITECT ALICIA C. QUINTANS 16619 STATE OF TEXAS

11-05-2015

WINNETKA ARTS CHURCH
410 S WINDOMERE
DALLAS, TX 75208
WINNETKA HEIGHTS HISTORIC DISTRICT

DRAWING TITLE:
SITE PLAN WITH PROPOSED ALTERATIONS
(ALTERNATE FENCING)

REVISIONS:
1 11-17-15

Z156-219

SCALE: 1/8"=1'-0"

PROJECT NO. 15-24

DATE: 12-21-2015

SHEET NO. A1.00