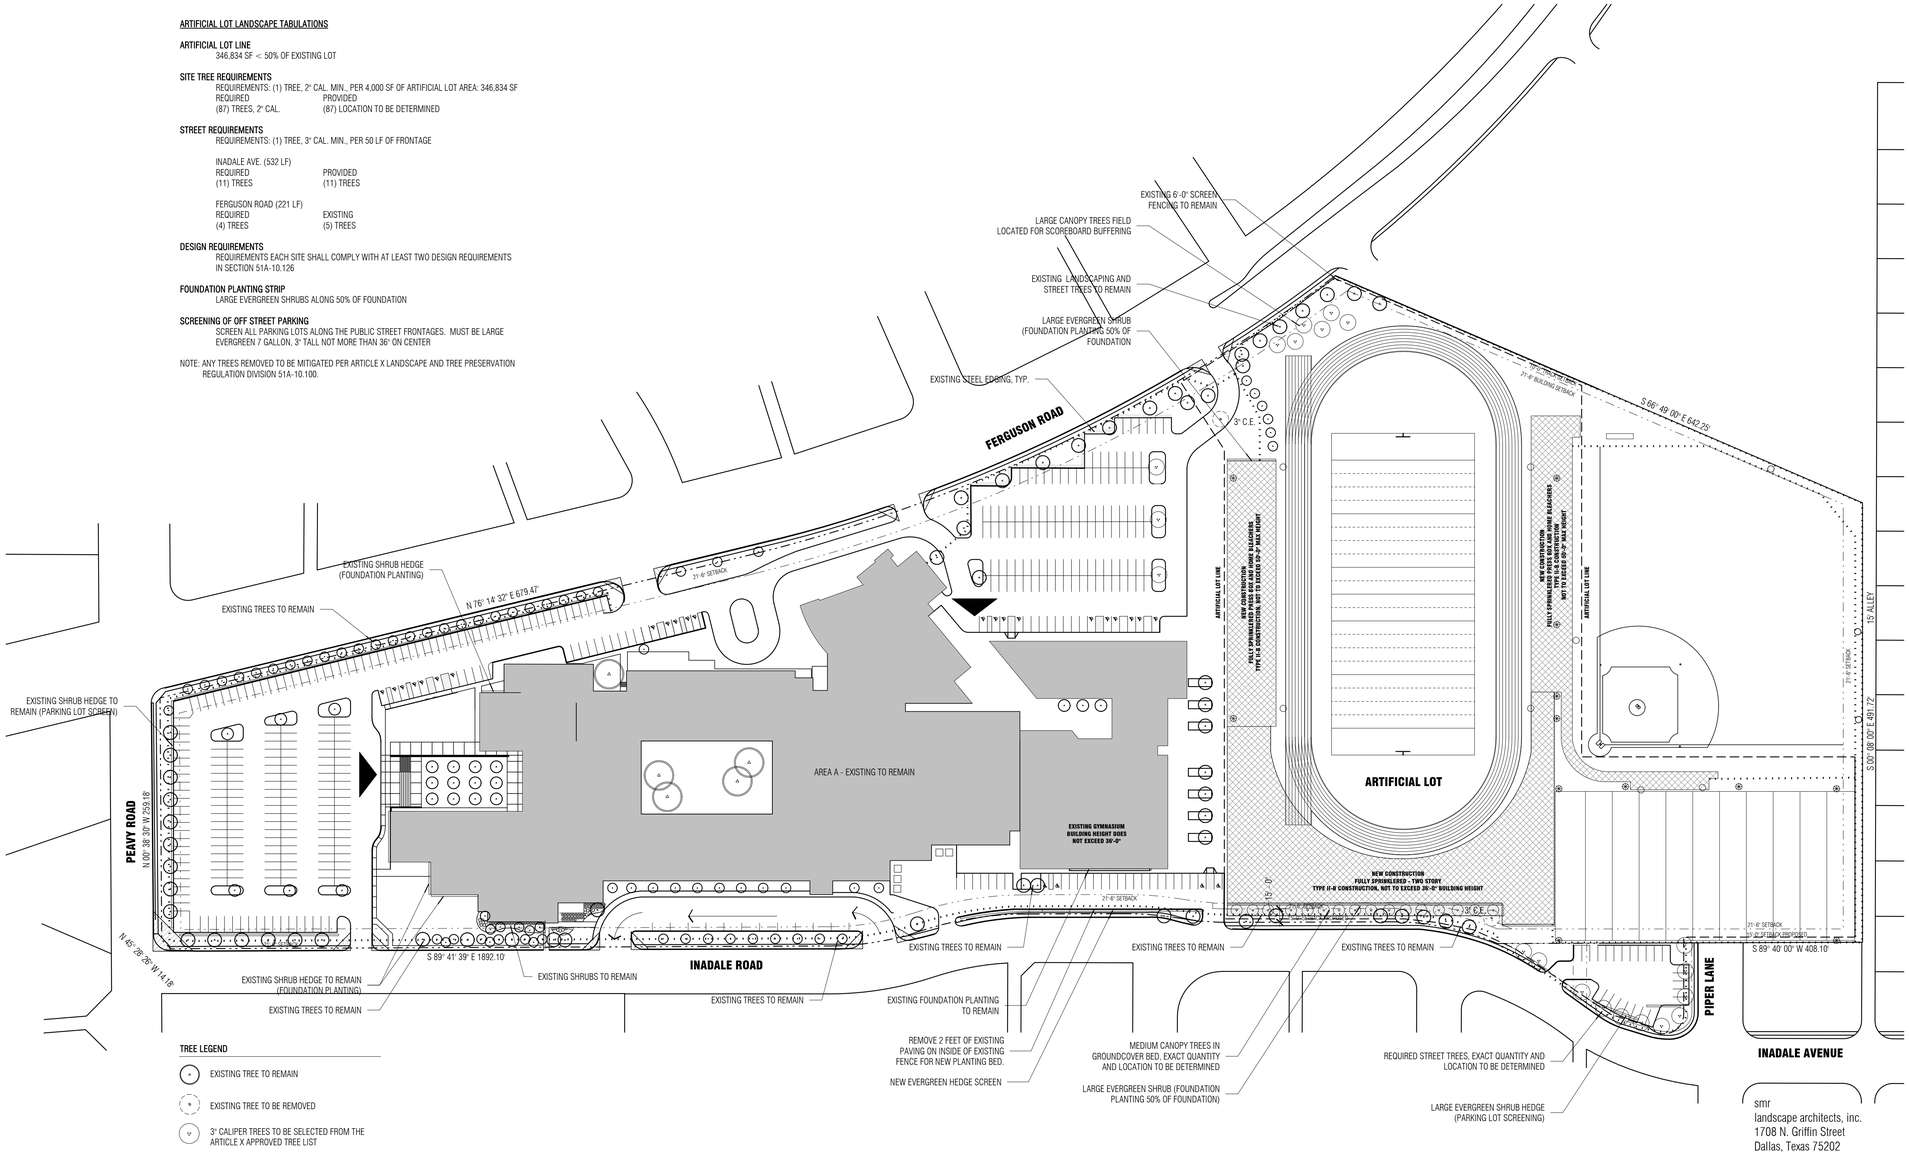

01 | LANDSCAPE PLAN

SCALE: 1" = 80'-0"

smr
landscape architects, inc.
1708 N. Griffin Street
Dallas, Texas 75202
Tel 214.871.0083
Fax 214.871.0545
Email smr@smr-la.com

g|p
5646 MILTON STREET, SUITE 426
DALLAS, TEXAS 75206
WWW.GLENN-PARTNERS.COM
COPYRIGHT © 2018 GLENN|PARTNERS

ATHLETIC MASTER PLAN

BISHOP LYNCH HIGH SCHOOL

9750 FERGUSON ROAD
DALLAS, TX 75228

NO	REVISION	DATE

ZONING CASE NUMBER:

GLENN|PARTNERS PROJECT NO. 15-004

PD-490
LANDSCAPE PLAN

PLANNED DEVELOPMENT
03/02/2021

3/2/2021 9:42:5 AM
C:\Users\pglenn\Documents\ARCH18_R24SCP1H20_brentwbb.rvt