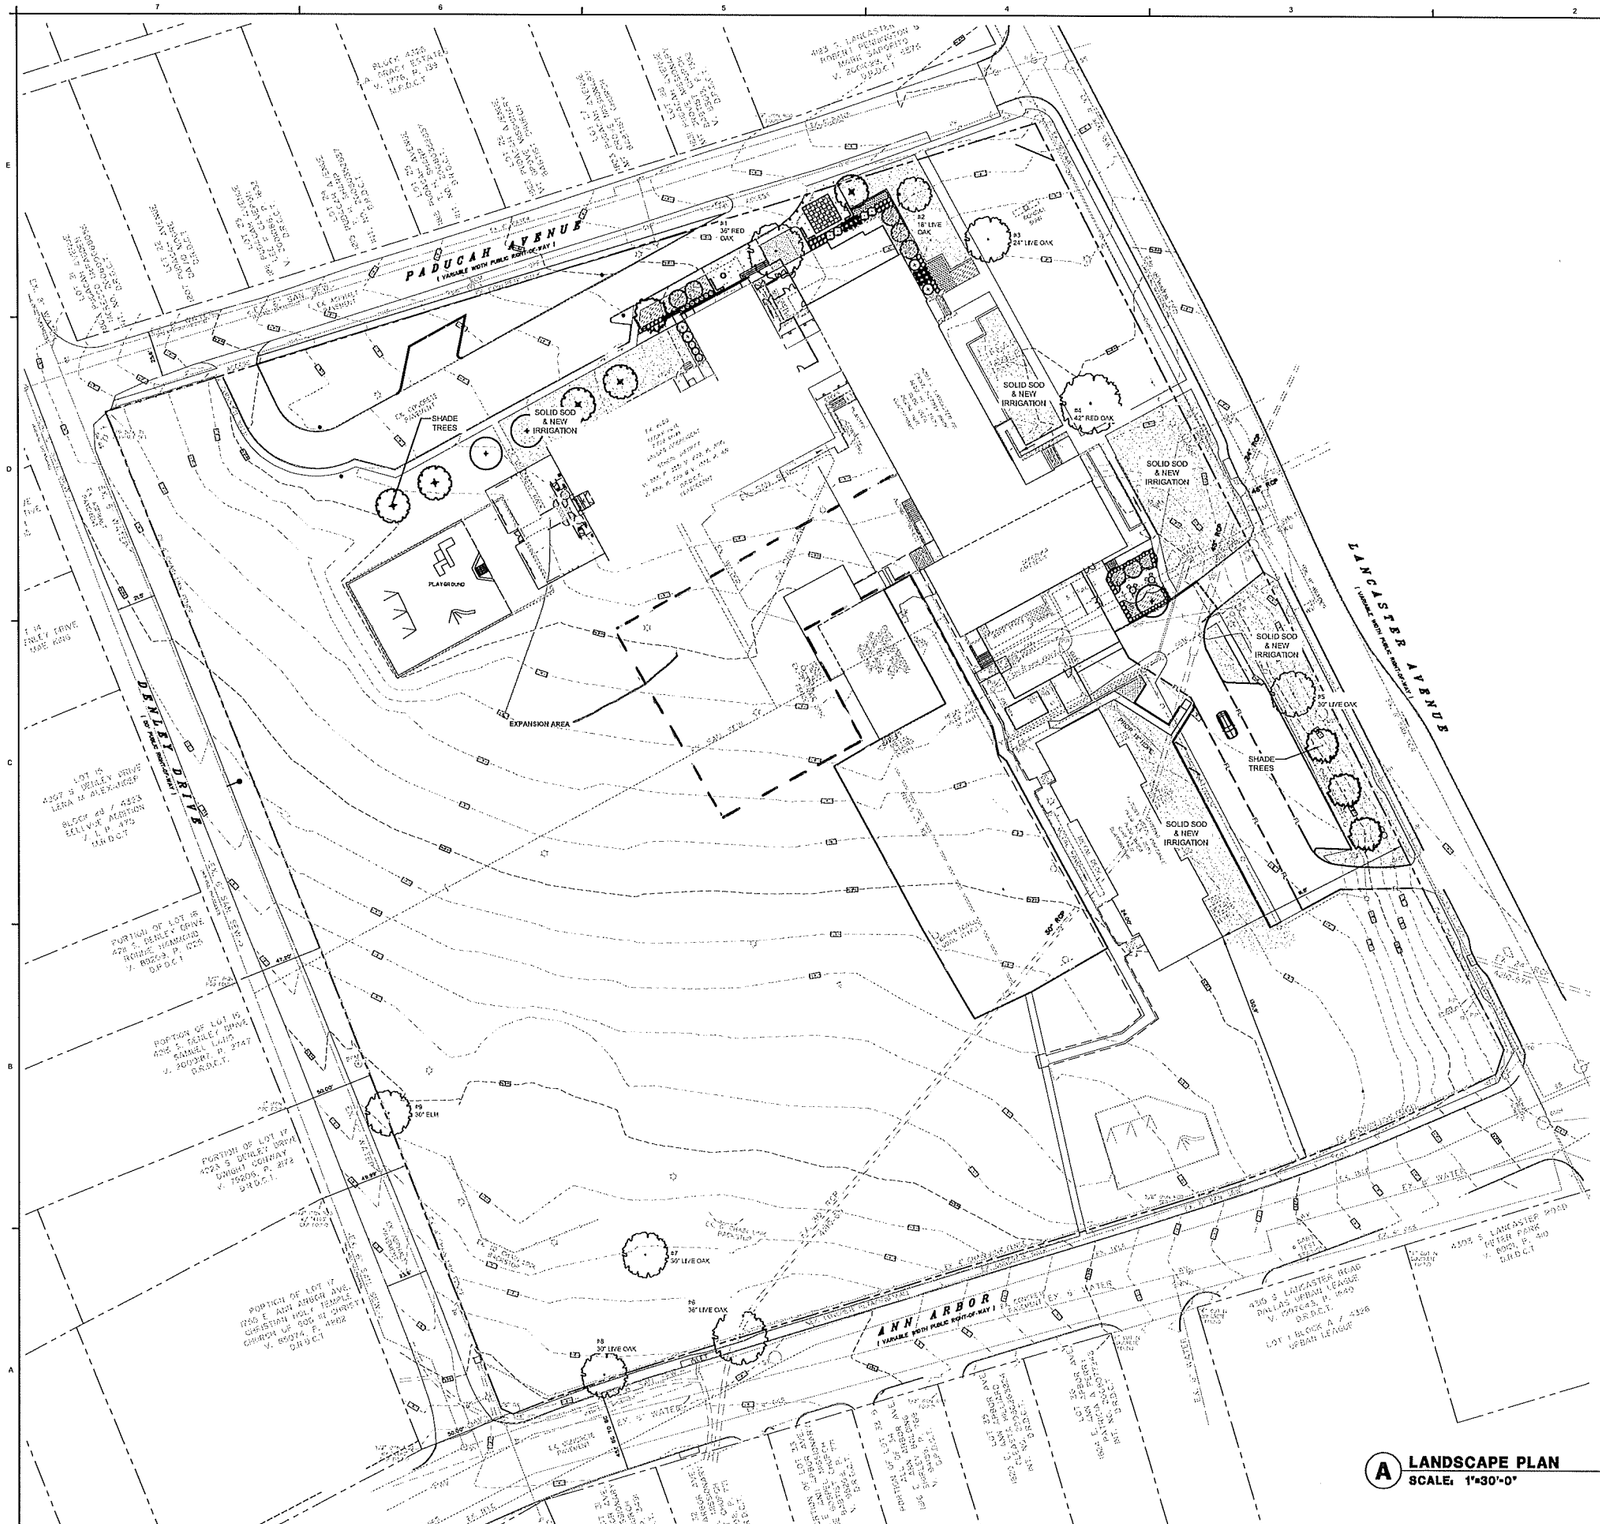

A LANDSCAPE PLAN
SCALE: 1"=30'-0"

PLAN

0 15 30 60
(FEET)
1 inch = 10 ft.

KAI
101 North Zang Boulevard
Suite 100
Dallas, TX 75208
T. 214.742.0400
F. 817.288.0952
www.kai-db.com

DCBA
LANDSCAPE ARCHITECTURE
dcbadesign.com
2324 MATTHEW BOULEVARD • SUITE 100
PLANO, TX 75074 • TEL (972) 529 1216

A PROJECT FOR: DALLAS INDEPENDENT SCHOOL DISTRICT
ORG. 178 H.I. HOLLAND ELEMENTARY SCHOOL AT LISBON
4203 S. LANCASTER ROAD, DALLAS, TX 75216

PD SUBMITTAL

NOT FOR REGULATORY APPROVAL, PERMITTING OR CONSTRUCTION

ISSUE

MARK	DATE	DESCRIPTION

ISSUE DATE
OCT. 15, 2020

PROJECT NO.
10-19000

ORIGINAL SHEET SIZE IS 30" x 42"

SHEET TITLE
LANDSCAPE PLAN

SHEET NO.
L-101

COPYRIGHT © 2020 KAI Design & Build, Architecture LLC
All Rights Reserved

6/8/2020 8:51:57 AM BIM 360://10-19000.00 H.I. Holland Lisbon Elementary School/10-19000.01_A_H.I._Holland_Lisbon.rvt