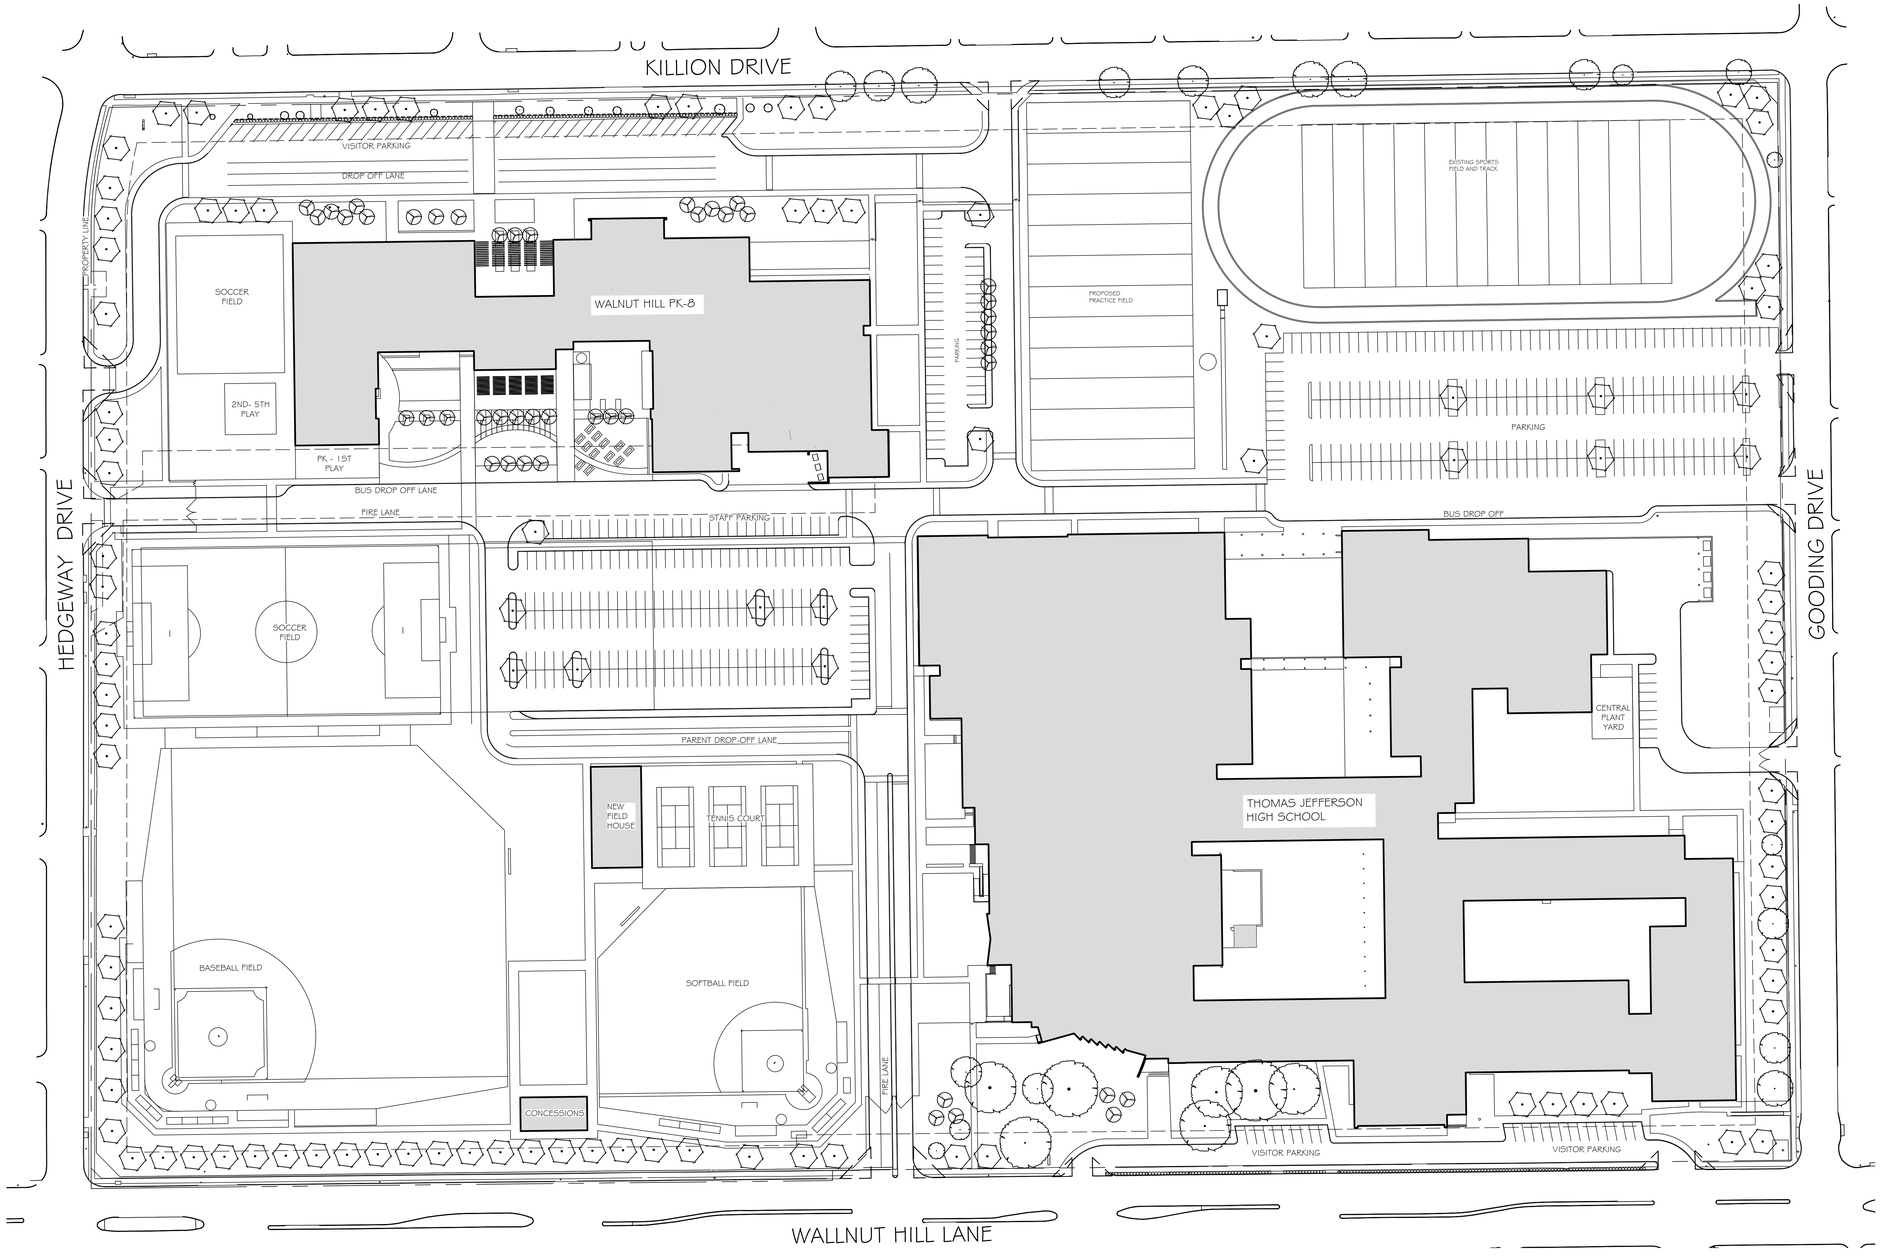

1 OVERALL PLANTING PLAN
1" = 60'-0"

0 30 60 120 180
GRAPHIC SCALE IN FEET

CASE # Z190-208

CITY OF DALLAS STAMP BLOCKS

PLANT LEGEND

- LARGE/ MEDIUM TREE
- SMALL TREE
- EVERGREEN SHRUB

TREE PRESERVATION LEGEND

- EXISTING TREE TO REMAIN

NOTE:
EXISTING TREE PRESERVATION TO BE EVALUATED IN CONJUNCTION WITH PROPOSED UTILITIES AND OTHER SITE IMPROVEMENTS SUCH AS GRADING, TO DETERMINE IF EXISTING TREES CAN BE PRESERVED.

4/29/2020 4:03:47 PM

architect

vai
architects
15301 spectrum drive, suite 450
addison, texas 75001
972.934.8888 fax 972.458.2323
www.vaiarchitects.com

associate architect

CORGAN
401 north houston street dallas, texas 75202

consultant

seal / disclaimer

INTERIM REVIEW
THESE DOCUMENTS ARE INTENDED FOR INTERIM REVIEW ONLY AND NOT FOR REGULATORY APPROVAL,PERMITTING, OR CONSTRUCTION.
REGISTERED LANDSCAPE ARCHITECT
MARK R. COLBY
TEXAS REGISTRATION NUMBER 3129

client / owner

DALLAS ISD BOND PROGRAM 2015
DALLAS INDEPENDENT SCHOOL DISTRICT
9400 N. CENTRAL EXPWY
DALLAS, TEXAS 75231

project

DALLAS ISD PK-12

4001 WALNUT HILL LN. DALLAS, TX 75229

revision no:	issue date:

issue date: 04/22/20

vai project no: 20205.000

drawn by: LBW **checked by:** MRC

issue title: DESIGN DEVELOPMENT

sheet title:

OVERALL PLANTING PLAN

sheet no:

L-100

© 2020 VAI Architects, Inc.