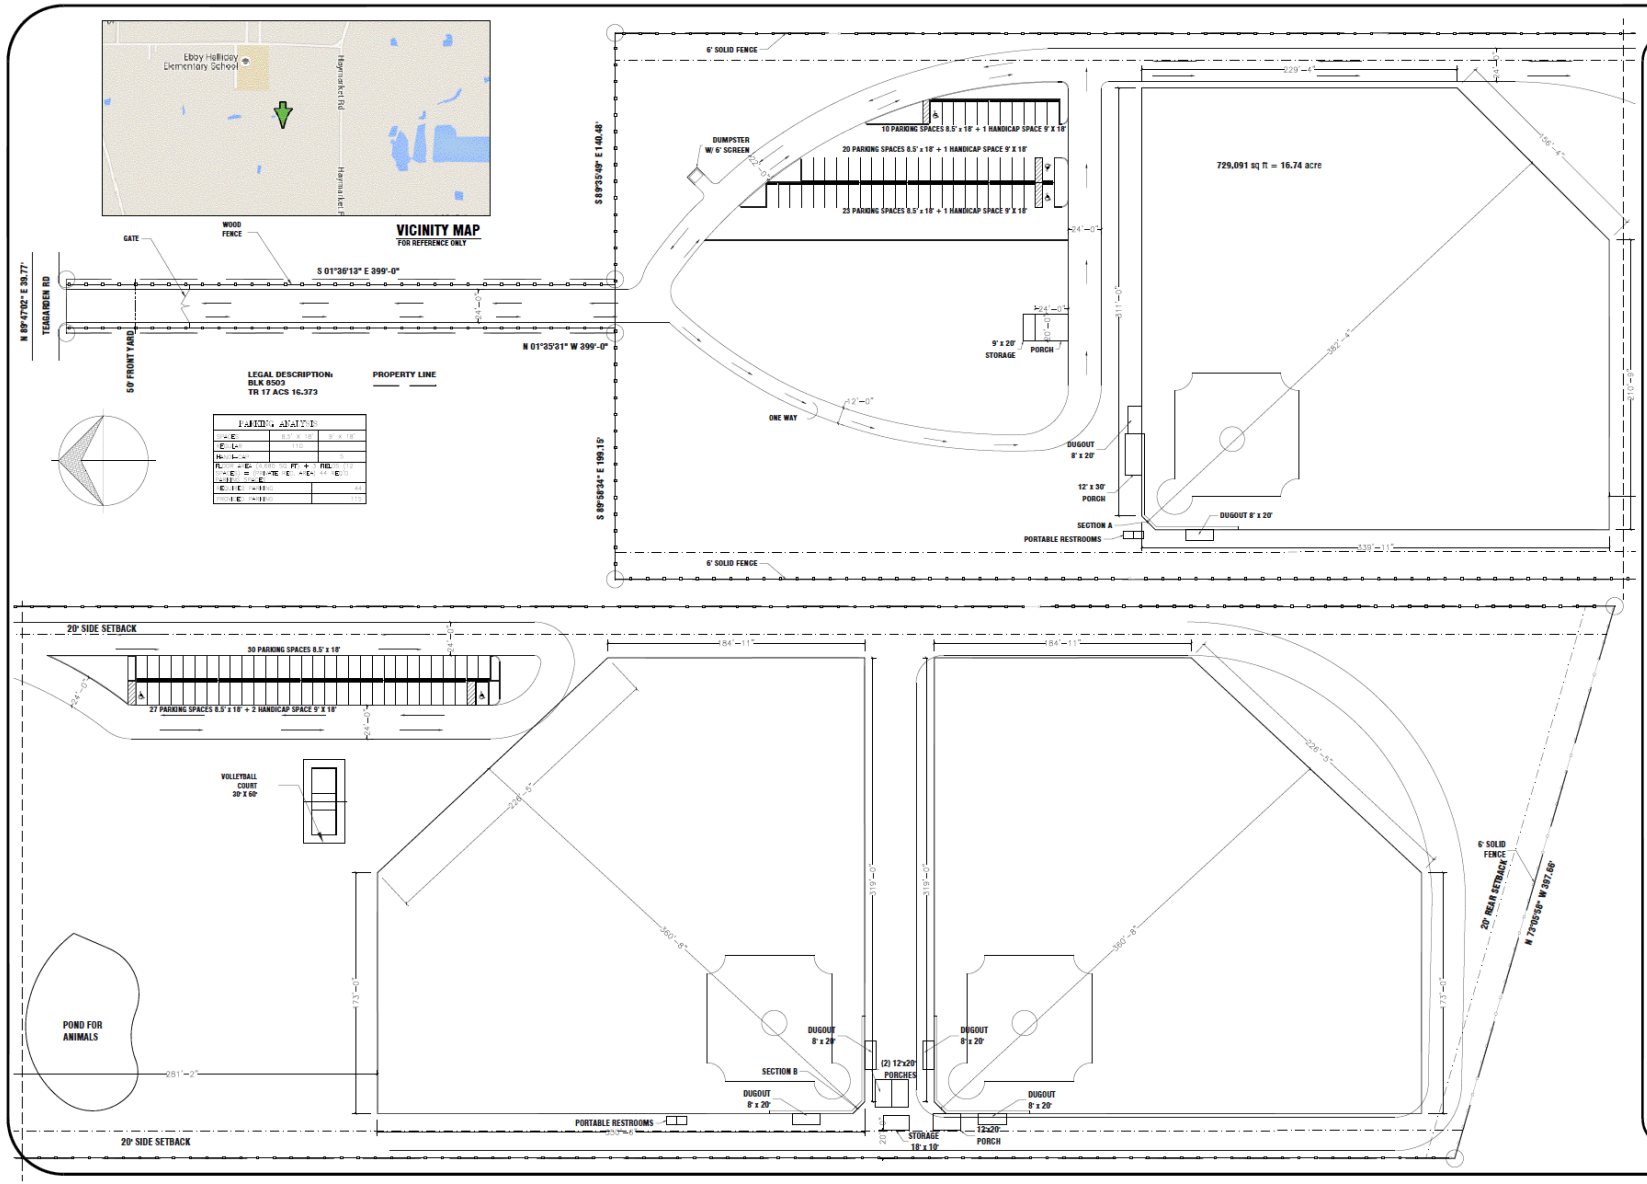

CONSTRUCTION CONCEPTS INC.
"Planning and Designing a Better Tomorrow"
317 E. JEFFERSON BLVD.
DALLAS, TX. 75203
TEL. (214) 946-4300
FAX. (214) 948-9544

THESE PLANS ARE INTENDED TO PROVIDE BASIC CONSTRUCTION INFORMATION NECESSARY TO SUBSTANTIALLY BUILD THIS STRUCTURE. THESE PLANS MUST BE VERIFIED AND CHECKED BY THE BUILDER, HOMEOWNER, AND ALL CONTRACTORS OF THIS JOB PRIOR TO CONSTRUCTION. BUILDER SHOULD OBTAIN COMPLETE ENGINEERING SPECIFICATIONS FROM A STRUCTURAL ENGINEER BEFORE CONSTRUCTION BEGINS. NOTE: ALL FEDERAL, STATE AND LOCAL CODES AND RESTRICTIONS TAKE PRECEDENCE OVER ANY PART OF THESE PLANS.

GREAT CARE AND EFFORT HAVE GONE INTO THE CREATION OF THESE BLUEPRINTS; HOWEVER, BECAUSE OF THE VARIANCE IN GEOGRAPHIC LOCATIONS CONSTRUCTION CONCEPTS, INC. WILL NOT ASSUME LIABILITY FOR ANY DAMAGES DUE TO ERRORS, OMISSIONS, OR DEFICIENCIES ON THESE PLANS. OWNER/BUILDER MUST COMPLY WITH ALL LOCAL BUILDING CODES AND ORDINANCES. BY PURCHASE OF THESE PLANS ENTITLES THE BUYER TO CONSTRUCT THIS HOUSE ONLY ONCE. ANY COPYING, TRACING, OR ALTERING OF THESE PLANS IS NOT PERMITTED. VIOLATORS WILL BE SUBJECT TO PROSECUTION UNDER COPYRIGHT LAWS.

Project Name & Address
10218 TEAGARDEN
DALLAS, TEXAS
75217

Project: Site Plan
Date: 02/06/17
Scale: 1" = 40'-0"
Drawn By: AC
Sheet: 1