LOW VOLTAGE LIGHTING

	FIXTURE TYPE	DESCRIPTION	QUANTITY
	DOWN-LIGHTS (SHADE STRUCTURE)	MODEL: MU-35 (MACCHIAULTIMO) COLOR: BLACK (BY: FXL.COM)	QTY: 4
	TASK LIGHT (BBQ)	BQ LED SPECIALTY LIGHT (BY: FXL.COM) STAINLESS STEEL PRODUCT #: BQ-ZD-1LED-SS	QTY: 2
LT	LOW VOLTAGE TRANSFORMER	MODEL: FX POTENZA (BY: FXL.COM) PRODUCT #: X-PX600/PX900	QTY: 1

SITE LIGHTING

	FIXTURE TYPE	DESCRIPTION	QUANTITY
	BOLLARD	MODEL: TBD STYLE: TBD	QTY: 12

ELECTRICAL LEGEND

	FIXTURE TYPE	DESCRIPTION	QUANTITY
	ELECTRICAL JUNCTION BOX	MOUNTED IN-WALL (REFER TO PLAN FOR HEIGHTS)	QTY: 4

NOTE: REFERENCE ELECTRICAL DRAWINGS FOR TRANSFORMER, JBOX/RECEPTACLE, AND ALL OTHER EQUIPMENT LOCATIONS.

GENERAL NOTES:
- ALL LIGHTING TO BE LOW VOLTAGE W/ THE EXCEPTION OF BOLLARDS. REFERENCE ELECTRICAL PLANS FOR BOLLARD ELECTRICAL INFORMATION.
- LOW VOLTAGE TRANSFORMER TO PLUG INTO EXISTING ELECTRICAL OUTLET. REFERENCE ELECTRICAL DRAWINGS FOR LOCATION.

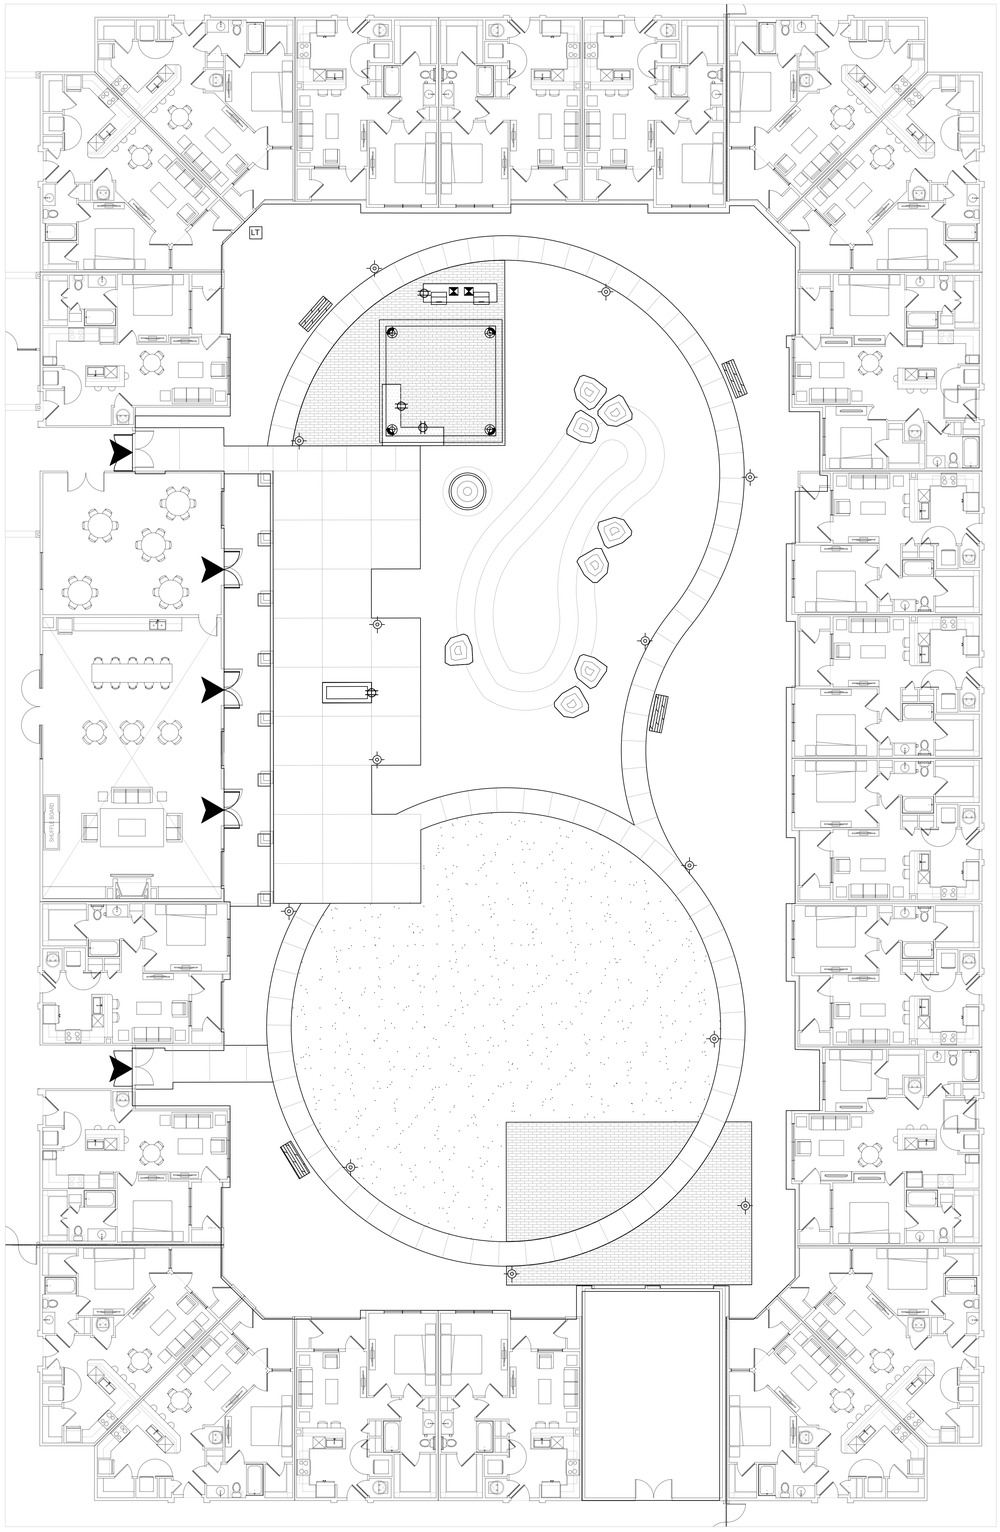

LIGHTING PLAN

COURTYARD

0' 5' 10' 20'

SCALE: 1" = 10'-0"

DESIGNED BY: DANIEL R. ERLANDSON
DRAWN BY: ALEXANDER BAZUA
LAOR: DANIEL R. ERLANDSON
PLOT DATE: 09/09/2020

ISSUE FOR PRICING/BIDDING:
ISSUE DATE

ISSUE FOR PERMIT APPLICATION:
ISSUE DATE

ISSUE FOR CONSTRUCTION:
ISSUE DATE

REVISION SCHEDULE

NO:	DATE:	DESCRIPTION:

COPYRIGHT 2020 - Humphreys & Partners Landscape Architecture, L.L.C.
All Rights Reserved

The landscape architectural works depicted herein are the sole property of Humphreys & Partners Landscape Architecture, L.L.C. and may not be constructed or used without its express written permission. No permission to modify or reproduce landscape architectural works, including without limitation the construction of any landscape architectural element, is expressed or should be implied from delivery of preliminary drawings or unsealed construction drawings. Permission to construct the landscape architectural elements depicted in sealed construction drawings is expressly conditioned on the full and timely payment of all fees otherwise due Humphreys & Partners Landscape Architecture, L.L.C. and, in the absence of any written agreement to the contrary, is limited to a one-time use on the site indicated on these plans.

THE OAKS

DALLAS, TX

PROJECT #: 19010

These drawings are for preliminary coordination only and not to be used for regulatory approval or construction.

hpla studio

HUMPHREYS & PARTNERS LANDSCAPE ARCHITECTURE, L.L.C.
5339 ALPHA ROAD SUITE 300
DALLAS, TX 75240
T: (972) 701-9636
F: (972) 701-9639
W: www.hplastudio.com

CLIENT
LEE GOLDSTEIN
1660 DUKE ST, ALEXANDRIA, VA, 223
P: (703) 341-5000
E: LGOLDSTEIN@VOA.ORG

SHEET TITLE
LIGHTING PLAN

SHEET NUMBER
L8.00

SCALE: AS INDICATED

90% PROGRESS SET - 2020-SEPTEMBER-09 - NOT FOR CONSTRUCTION