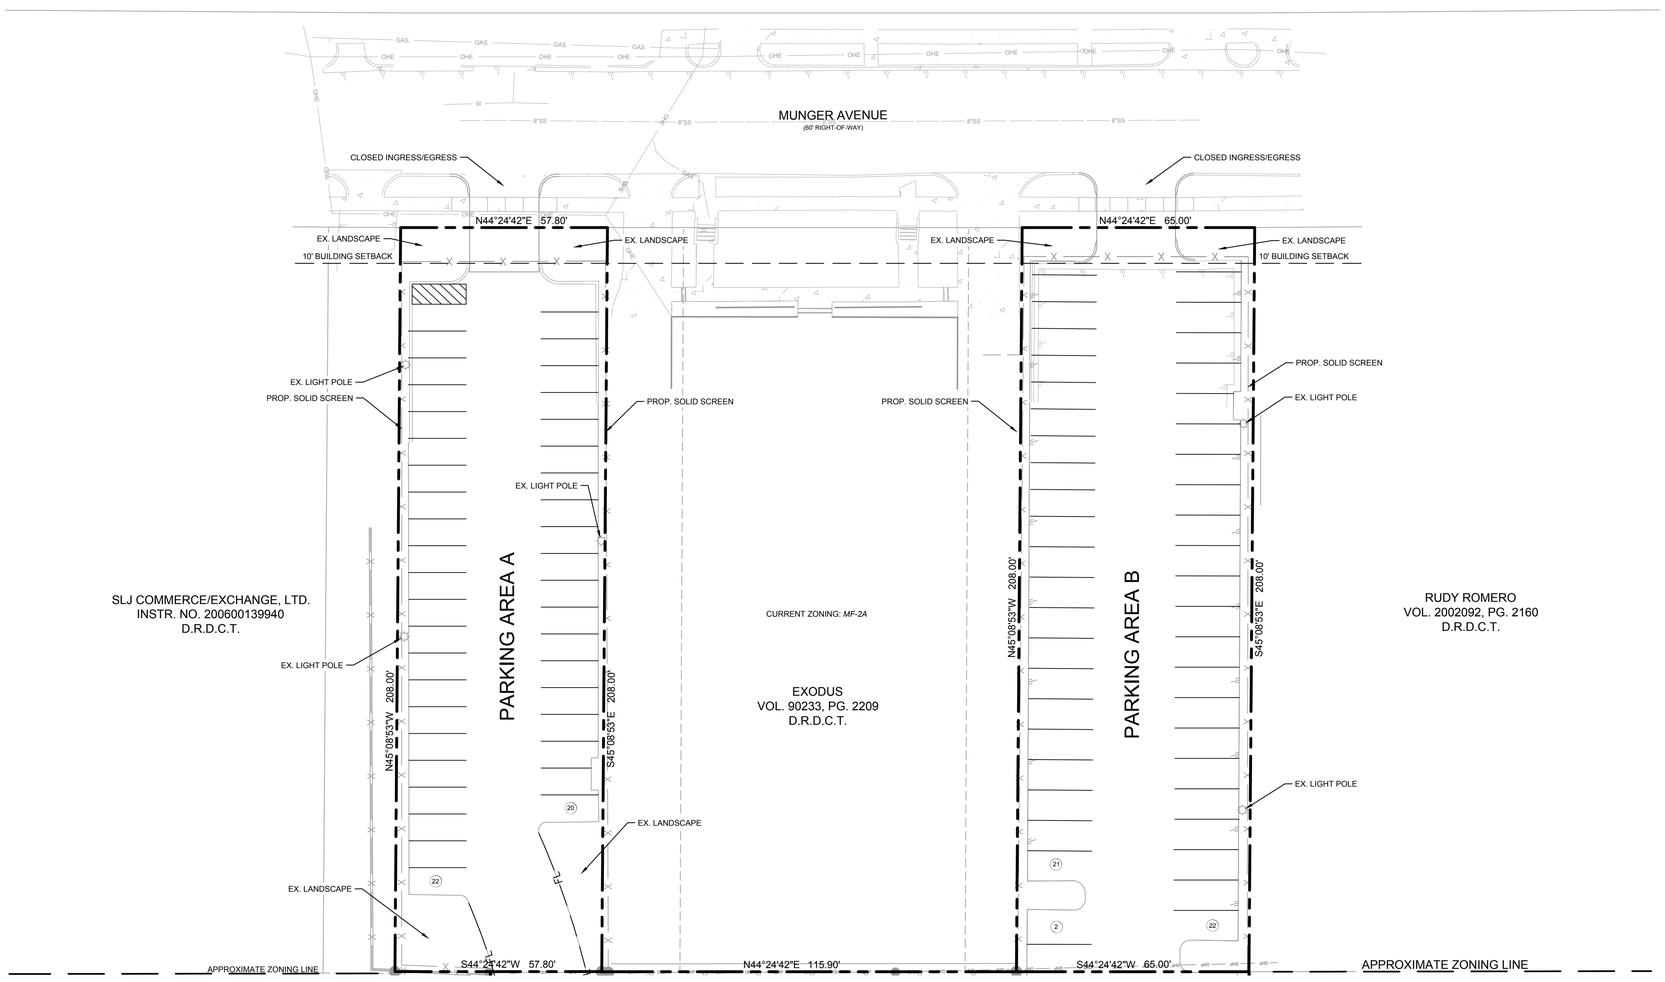

GRAPHIC SCALE IN FEET
0 10 20 40
FULL SCALE @ 24"X36"

LEGEND

	PROPERTY LINE
X	EXISTING FENCE
20	PARKING COUNT

PARKING TABLE

PARKING AREA A	42 SPACES
PARKING AREA B	45 SPACES

NOTE: LIGHTING TO BE PROVIDED PER SEC 51A-4.301(e)

No.	REVISIONS	DATE	BY

Kimley»Horn
801 CHERRY ST, UNIT 11, STE 1300
FORT WORTH, TEXAS 76102
PHONE: 817-335-6511 FAX: 817-335-5070
TEXAS REGISTERED ENGINEERING FIRM F-928

PRELIMINARY
FOR REVIEW ONLY
Prepared for Concept Plan submittal
Not for construction purposes or permits.
Kimley»Horn
Engineer SYDNEY B. BURGJOHANN
P.E. No. 131751 Date DEC 2019

PROJECT No. 064464005
DATE: DECEMBER 2019
SCALE: AS SHOWN
DESIGNED BY: SBB
DRAWN BY: GJD
CHECKED BY: BDM

M2G VENTURES
4621 ROSS AVENUE
CITY OF DALLAS
DALLAS COUNTY, TEXAS

"P" SITE PLAN

SHEET NUMBER

Z190-104(JM)

© 2019 KIMLEY-HORN AND ASSOCIATES, INC.

IMAGES Burgjohann, Sydney, Sig, Black -
XREFS XREF: g248c - Cvil2 - XREF:survey - XREF:xrefc - XREF:ALTA BY OTHERS
PLOTTED BY CIVIL4 - XREF:g248c - XREF:survey - XREF:xrefc - XREF:ALTA
DWG NAME K:\FTW_CIVIL\064464005 - M2G VENTURES-CANO\DWG\EXHIBITS\P SITE PLAN EXHIBIT.DWG
LAST SAVED 12/3/2019 1:15 AM
THIS DOCUMENT, TOGETHER WITH THE CONCEPTS AND DESIGNS PRESENTED HEREIN, AS AN INSTRUMENT OF SERVICE, IS INTENDED ONLY FOR THE SPECIFIC PURPOSE AND CLIENT FOR WHICH IT WAS PREPARED. REUSE OF AND IMPROPER RELIANCE ON THIS DOCUMENT WITHOUT WRITTEN AUTHORIZATION AND ADAPTATION BY KIMLEY-HORN AND ASSOCIATES, INC. SHALL BE WITHOUT LIABILITY TO KIMLEY-HORN AND ASSOCIATES, INC.