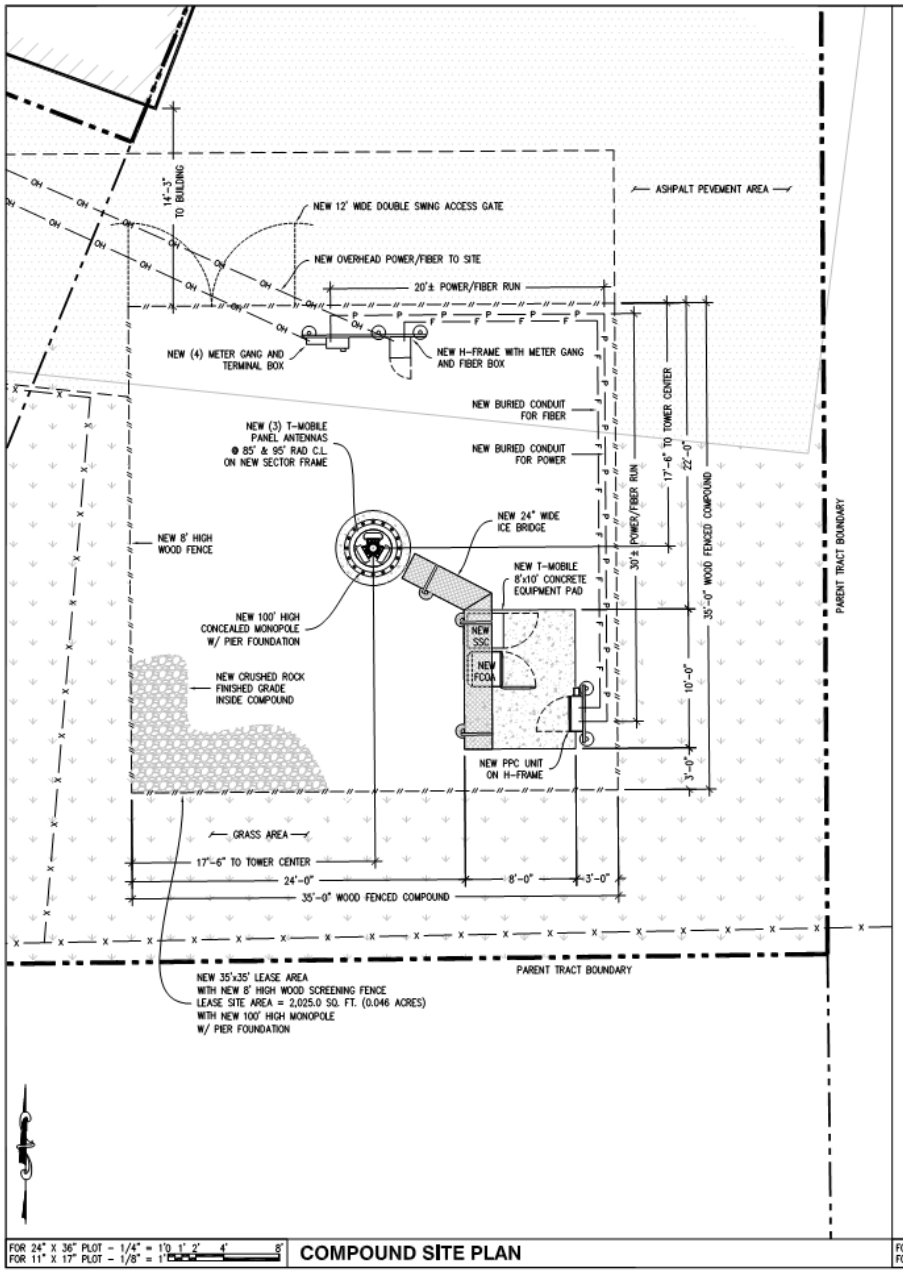

FOR 24" X 36" PLOT - 1/4" = 1'0 1' 2' 4' 8'
FOR 11" X 17" PLOT - 1/8" = 1'

COMPOUND SITE PLAN

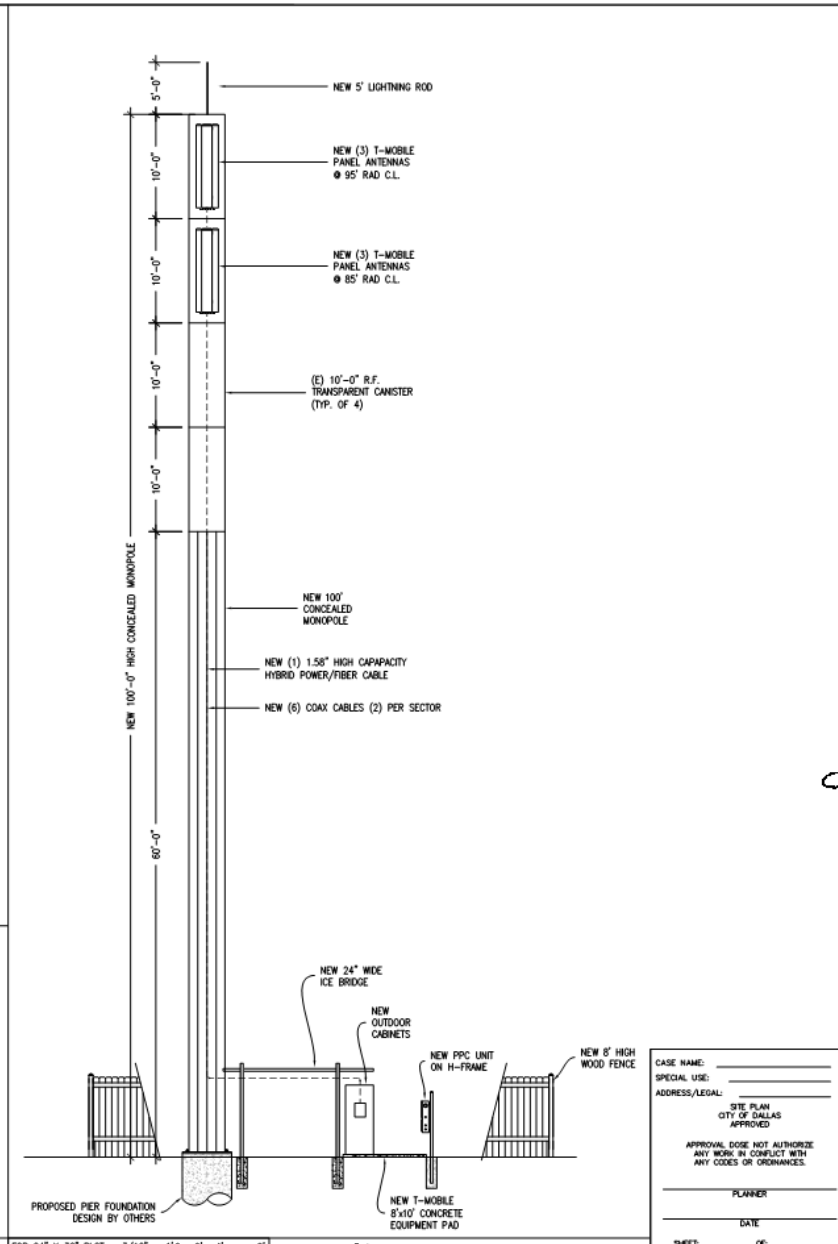

FOR 24" X 36" PLOT - 3/16" = 1'0 2' 4' 8'
FOR 11" X 17" PLOT - 3/32" = 1'

ELEVATION PLAN

CASE NAME:
SPECIAL USE:
ADDRESS/LEGAL:

SITE PLAN
CITY OF DALLAS
APPROVED

APPROVAL DOSE NOT AUTHORIZE ANY WORK IN CONFLICT WITH ANY CODES OR ORDINANCES.

PLANNER

DATE

SHEET: OF:

DEPARTMENT OF DEVELOPMENT SERVICES

T-Mobile
DUKE BRIDGES CAMPUS
7668 WARREN PARKWAY
FRISCO, TX 75034
OFFICE: (972) 464-3510

PRODUCED FOR:
BRANCH COMMUNICATIONS LLC
BRANCH COMMUNICATIONS LLC
1600 S. Dixon Ave. Ste. 210
Tulsa, Oklahoma 74116
(918) 640-4881

ACQI NO:	16-4340
DRAWN BY:	CG/RK
CHECKED BY:	JG

A	1/18/17	PRELIM ZD FOR REVIEW
0	2/06/17	FINAL ZD
1	2/28/17	FINAL ZD

ALLPRO
CONSULTING GROUP, INC.
9221 Lyndon B Johnson Fwy
Suite 204, Dallas, TX 75243
Phone: 972-231-8863
Fax: 866-364-6375
www.allprocgi.com
registration no. 8242

2/28/17

STATE OF TEXAS
JOJI MOTTACKAL GEORGE
91793
LICENSED
PROFESSIONAL ENGINEER

DA03526A
BRANCH# TX-0073
HARDEMAN'S BBQ
620 S. WESTMORLAND RD.
DALLAS, TX 75211

SHEET TITLE
COMPOUND SITE PLAN & ELEVATION

SHEET NUMBER
Z-3