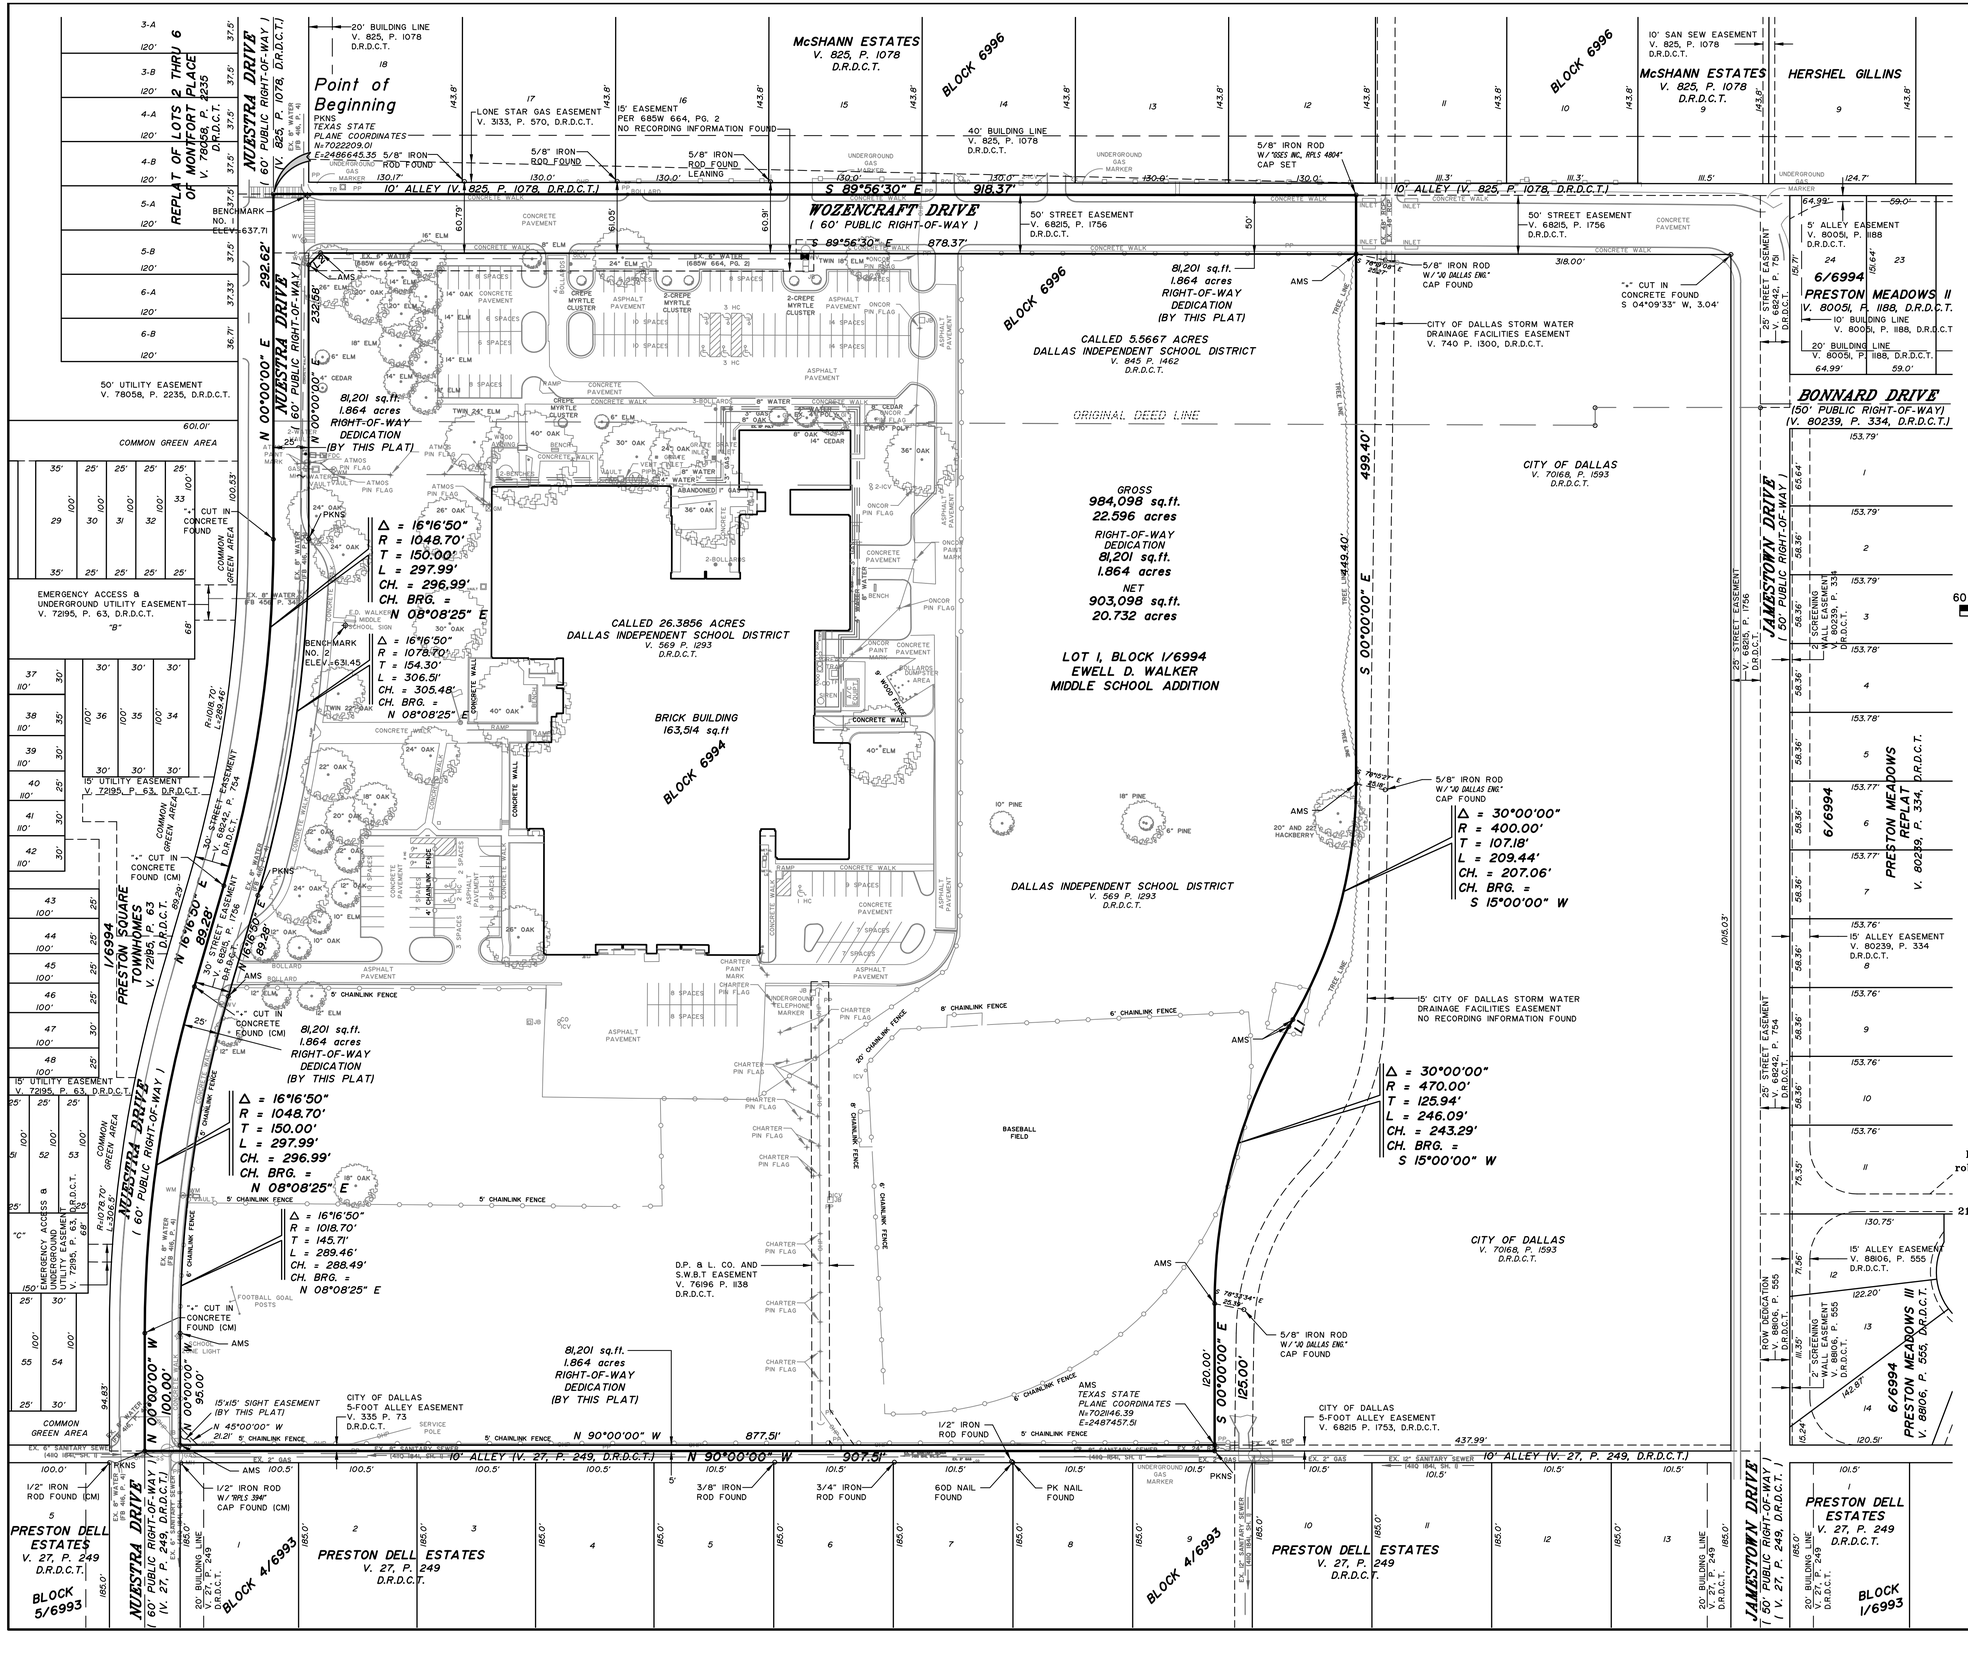

ENGINEER – SURVEYOR:
Robert Schneeberg, P.E., R.P.L.S.
robert.schneeberg@gs-engineers.com
GONZALEZ & SCHNEEBERG, ENGINEERS & SURVEYORS, INC.
2100 Lakeside Boulevard, Suite 200
Richardson, Texas 75082
Phone: 972-516-8855

OWNER:
DALLAS INDEPENDENT SCHOOL DISTRICT
3700 ROSS AVENUE
DALLAS, TX 75204
972-925-3700

CONTACT:
Joseph Sweat
C563220@dallasisd.org
972-925-7307

SHEET 1 OF 2

PRELIMINARY PLAT
OF
EWELL D. WALKER MIDDLE SCHOOL ADDITION
LOT 1, BLOCK 1/6994

BEING A PLAT OF A TRACT OF LAND
CONVEYED TO THE
Dallas Independent School District
IN V. 569, P. 1293 & V. 845, P. 1462, D.R.D.C.T.
OUT OF THE
ISAIAH PARK SURVEY, ABSTRACT NO. 1144
CITY OF DALLAS, DALLAS COUNTY, TEXAS
CITY PLAN FILE NO. S178-280
ENGINEERING NO. 311T-XXXX

Gonzalez & Schneeberg
engineers ▪ surveyors
2100 Lakeside Boulevard
Suite 200, Richardson, Texas
75082 - (972) 516-8855
TX ENGINEERING FIRM REG. NO. F-3376 TX SURVEYING FIRM REG. NO. 100752-00

SCALE	DATE	PROJ. NO.	DWG. NO.
1" = 60'	JUNE, 2018	6687-17-09-07	6687preplat.dwg

S:\Public\Gonzales\Data\Robert\project\6687 E D Walker Middle School\6687 Preplat revised 7-18-18.dwg, 7/23/2018 10:27:53 AM, DWG To PDF.pc3