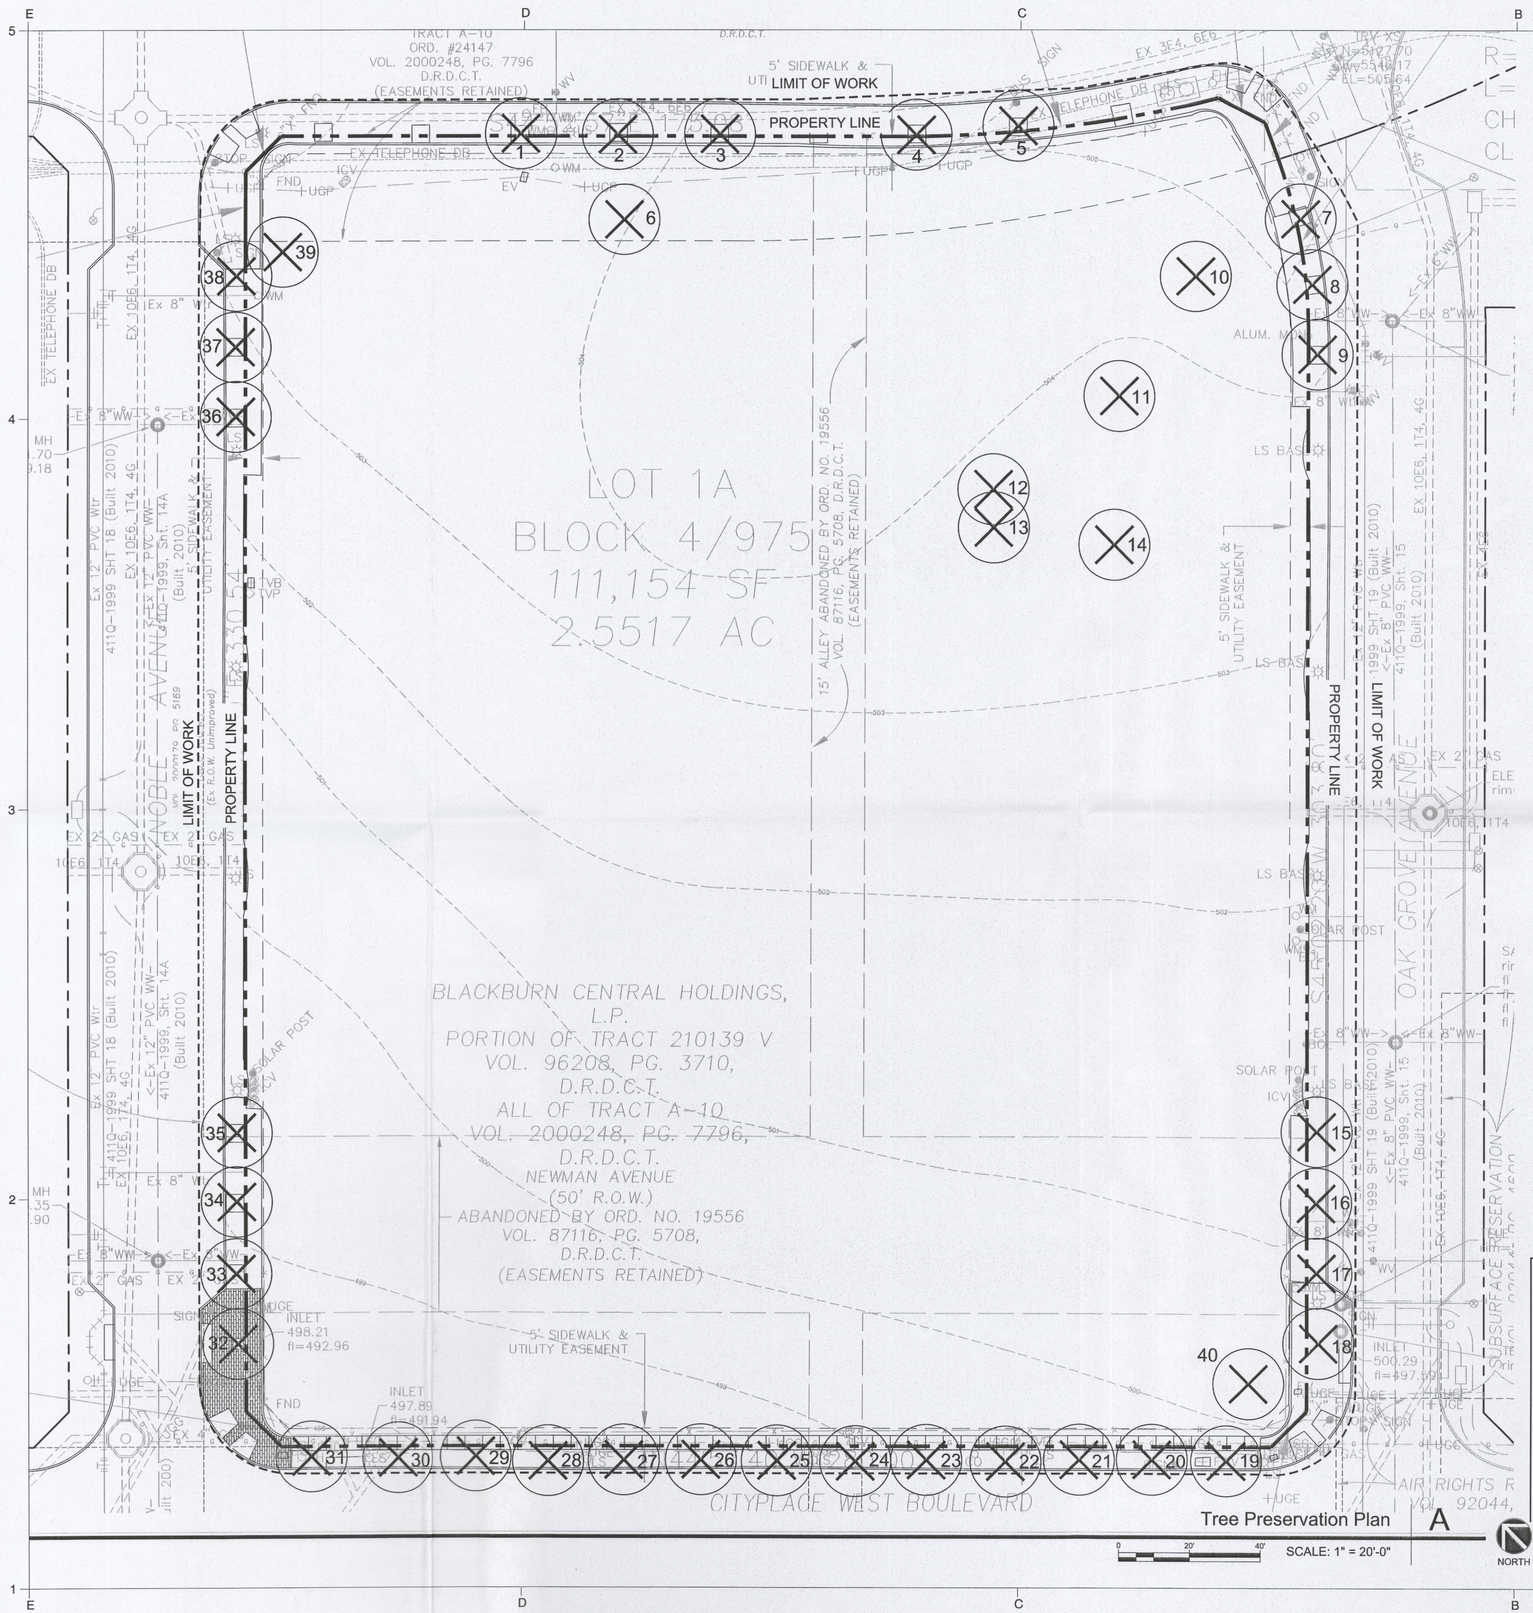

Tree Preservation Plan A

SCALE: 1" = 20'-0"

NORTH

EXISTING TREES:

#	CAL "	TREE SPECIES	STATUS	MITIGATION REQUIRED	CAL "
1	5"	RED OAK	REMOVE	NO - UNDER 8"	
2	9"	RED OAK	REMOVE	YES	17"
3	9"	RED OAK	REMOVE	YES	9"
4	10"	RED OAK	REMOVE	YES	10"
5	4"	RED OAK	REMOVE	NO - UNDER 8" CALIPER	
6	20"	HACKBERRY	REMOVE	NO - NON-PROTECTED TREE	
7	5"	RED OAK	REMOVE	NO - UNDER 8" CALIPER	
8	2"	RED OAK	REMOVE	NO - UNDER 8" CALIPER	
9	5"	POST OAK	REMOVE	NO - UNDER 8" CALIPER	
10	30"	POST OAK	REMOVE	YES	30"
11	15"	POST OAK	REMOVE	YES	15"
12	17"	POST OAK	REMOVE	YES	17"
13	21"	POST OAK	REMOVE	YES	21"
14	21"	POST OAK	PRESERVE	YES	21"
15	5"	RED OAK	REMOVE	NO - UNDER 8" CALIPER	
16	5"	RED OAK	REMOVE	NO - UNDER 8" CALIPER	
17	5"	RED OAK	REMOVE	NO - UNDER 8" CALIPER	
18	5"	RED OAK	REMOVE	NO - UNDER 8" CALIPER	
19	8"	RED OAK	REMOVE	YES	8"
20	8"	RED OAK	REMOVE	YES	8"
21	7"	RED OAK	REMOVE	NO - UNDER 8" CALIPER	
22	6"	RED OAK	REMOVE	NO - UNDER 8" CALIPER	
23	6"	RED OAK	REMOVE	NO - UNDER 8" CALIPER	
24	14"	LIVE OAK	REMOVE	YES	14"
25	4"	POST OAK	REMOVE	NO - UNDER 8" CALIPER	
26	4"	RED OAK	REMOVE	NO - UNDER 8" CALIPER	
27	6"	RED OAK	REMOVE	NO - UNDER 8" CALIPER	
28	6"	RED OAK	REMOVE	NO - UNDER 8" CALIPER	
29	6"	RED OAK	REMOVE	NO - UNDER 8" CALIPER	
30	9"	RED OAK	REMOVE	YES	9"
31	9"	RED OAK	REMOVE	YES	9"
32	5"	RED OAK	REMOVE	NO - UNDER 8" CALIPER	
33	4"	RED OAK	REMOVE	NO - UNDER 8" CALIPER	
34	4"	RED OAK	REMOVE	NO - UNDER 8" CALIPER	
35	4"	RED OAK	REMOVE	NO - UNDER 8" CALIPER	
36	3"	RED OAK	REMOVE	NO - UNDER 8" CALIPER	
37	4"	RED OAK	REMOVE	NO - UNDER 8" CALIPER	
38	3"	POST OAK	REMOVE	NO - UNDER 8" CALIPER	
39	25"	POST OAK	REMOVE	YES	25"
40	25"	POST OAK	REMOVE	YES	25"
TOTAL CAL"				REQ. MITIGATION	CAL "
352"					254"

KEY

EXISTING TREE TO BE REMOVED

EXISTING TREE

TREE PRESERVATION OF CITYPLACE WEST SECTION D-3 ADDITION PD 305 SUBAREA D-3 - 2.55 ACRES

DATE: AUGUST 06, 2015

Owner/Developer:
Forest City Residential
1600 Main Street, Suite 5
Dallas, TX 75201
Tel. No. 214-749-1008
Contact: Brian Ratner

Architect:
Good Fulton&Farrell
2808 Fairmount#300
Dallas, Texas 75201
Tel. No. 214-303-1500
Contact: Larry Good

Engineer/Applicant/Surveyor:
Brockette-Davis-Drake Inc.
4144 N Central Expy, Suite 1100
Dallas, Texas 75204
Tel. No. 214-824-3647
Contact: Jim Riley

studioOutside
824 Exposition Avenue, Ste. 5
Dallas, Texas 75226
o214.954.7160
f214.954.7162

Project Name

FOREST CITY WEST VILLAGE BLOCK 7B

DALLAS, TX

Issue Title

Issue / Addenda / Revisions

Date	Description

Seal

THESE DOCUMENTS ARE INCOMPLETE AND MAY NOT BE USED FOR REGULATORY APPROVAL, PERMIT, OR CONSTRUCTION.

SALVADOR IMPASTATO
LANDSCAPE ARCHITECT
TEXAS LIC. # 1983

This drawing and the design shown is the property of studioOutside. The reproduction, copying, or use of this drawing without the written consent of studioOutside is prohibited and any infringement will be subject to legal action.
© Copyright 2014 studioOutside

Drawing Title

TREE PRESERVATION PLAN

Issue Date:	08/06/2015
Project No:	15006
Reviewed By:	SI
Drawn By:	AD

Sheet No. L1.01

NOT FOR CONSTRUCTION