Exhibit 305J 27000 073344

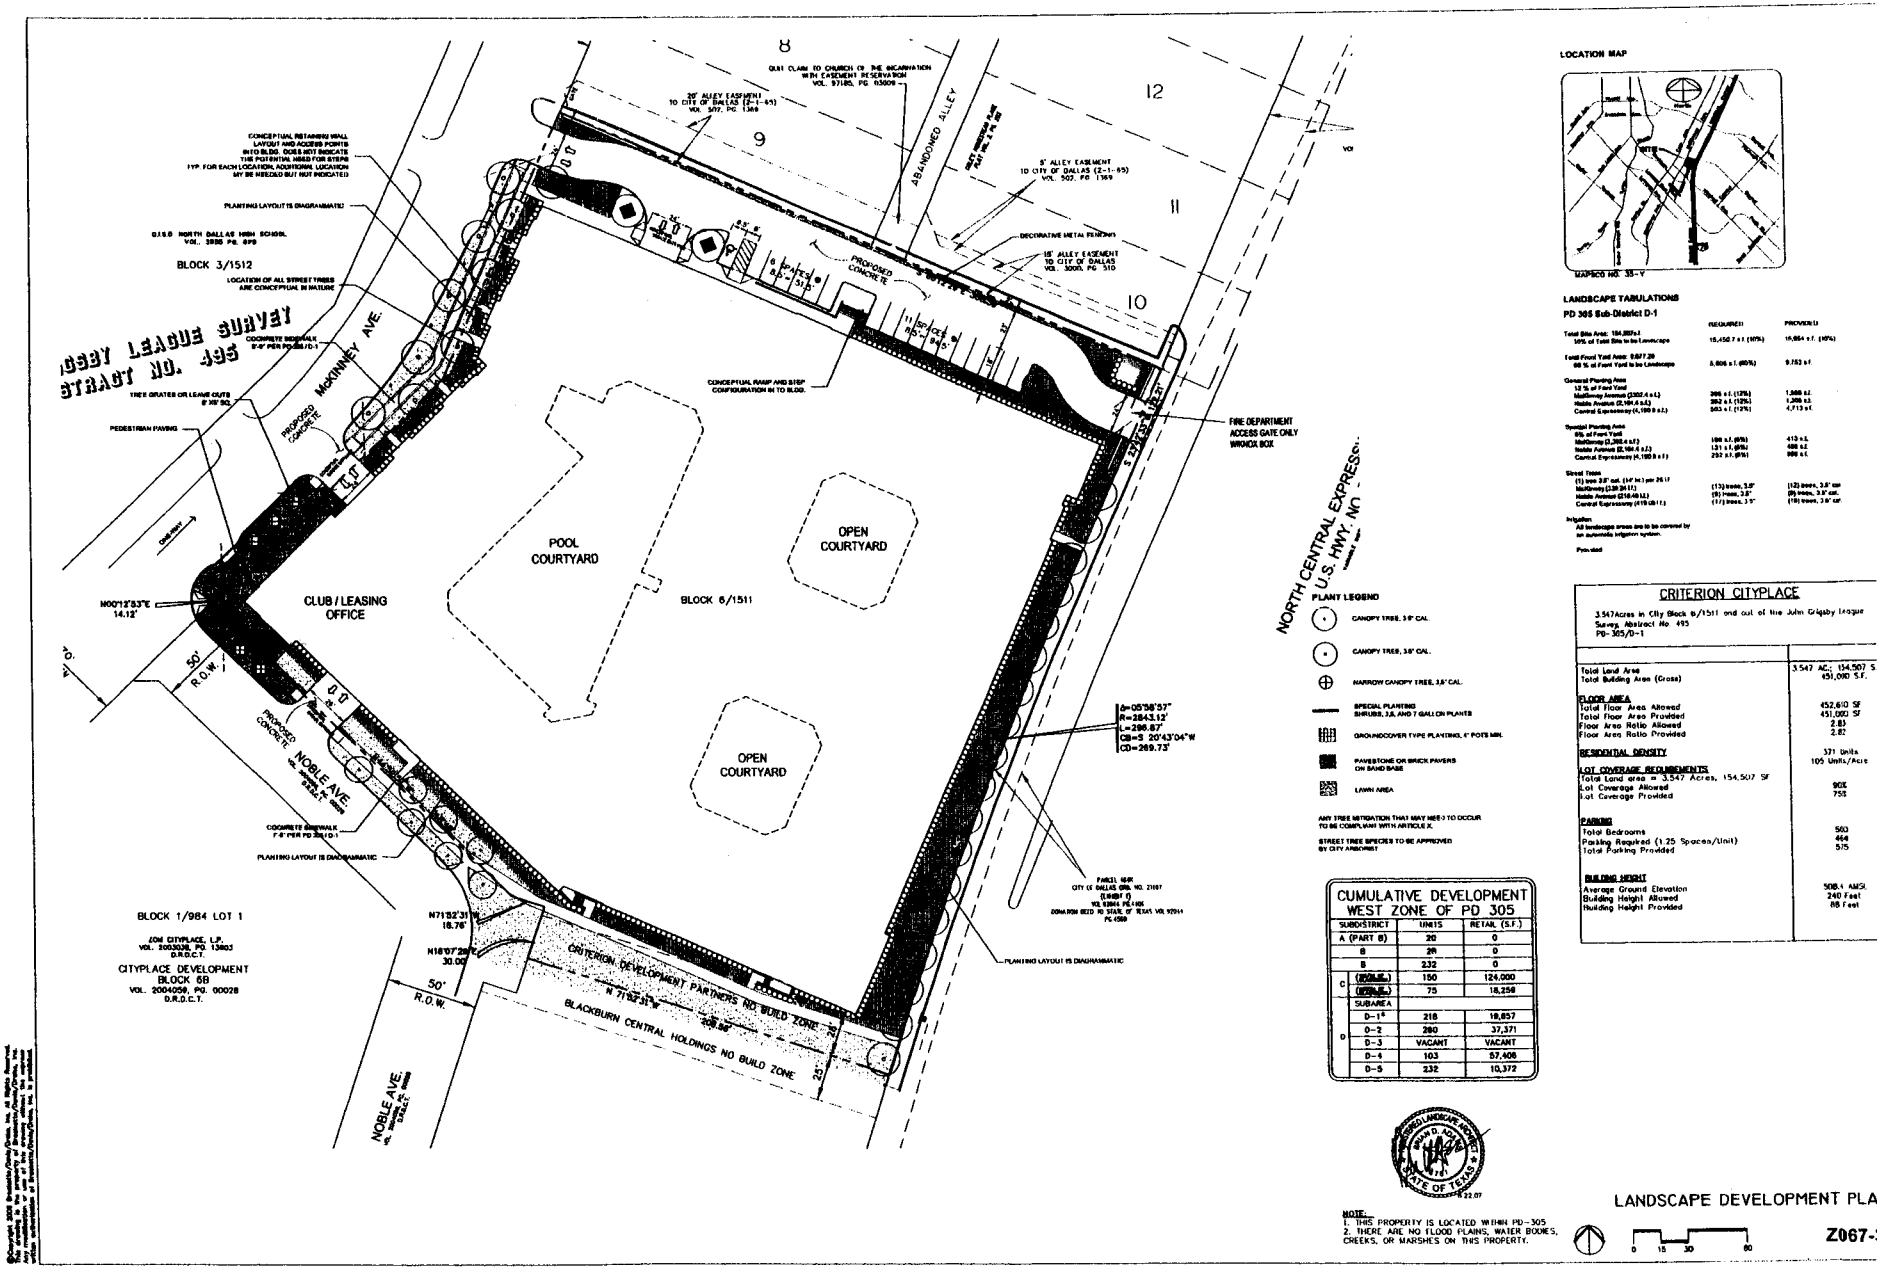

Planned Development
District No. 305

Approved
City Plan Commission
October 4, 2007