MILITARY PARKWAY
FROM FORNEY ROAD TO
JIM MILLER ROAD
ALTERNATIVE B

GRAHAM & ASSOCIATES, INC.
TBPE F-3199
TBPLS LICENSURE NO.
10011200 FOR SURVEYING
THIS DOCUMENT IS RELEASED FOR THE PURPOSES OF INTERIM REVIEW UNDER THE AUTHORITY OF MARK T. GRAHAM, P.E. 108611

Gresham Smith
CRIADO
a DUNAWAY company

LOCATION MAP: NTS

LEGEND

- PROP CONCRETE DRIVEWAY
- PROP MEDIAN
- PROP PAVEMENT RECONSTRUCTION (MILL & OVERLAY)
- PROP SHARED-USE PATH
- PROP PHYSICALLY SEPARATED BIKE LANE
- PROP SIDEWALK
- PROP CONCRETE PAVEMENT (PARKING)
- BUS STOP PAD
- CONCRETE PAVEMENT (REMOVAL)
- PROP ENHANCED LANDSCAPING
- PROP STONE GROUND TREATMENT
- PROP CURB
- PROP CANOPY TREES
- PROP UNDERSTORY TREES
- EXIST SMART BUS STOP
- EXIST SMART BUS STOP TO BE RELOCATED
- PROP SMART BUS STOP
- PROP TRAFFIC DIRECTION
- EXIST ROW
- PROP SIGNALIZED INTERSECTION
- PROP SIGNALIZED INTERSECTION
- ENHANCED PEDESTRIAN CROSSING (HAWK OR SIMILAR)

CITY OF DALLAS
DEPARTMENT OF TRANSPORTATION

PREPARED FOR
CITY OF DALLAS

CITY COUNCIL
MAYOR
MAYOR PRO TEM
DEPUTY MAYOR PRO TEM
COUNCIL MEMBERS

TODD STRUBE
CHERYL CLAYTON
ADAM MCGOUGH
JOSE MENDEZ
CARA MENDELSOHN
JAYNE KUNIEGEL
ADAM MCGOUGH
PAUL E. RIDLEY

TAX ELECTION
DAVID KOCIOLEK
JOSE MENDEZ
JAYNE KUNIEGEL
ADAM MCGOUGH
CARA MENDELSOHN
CAROLYN KING ARNOLD

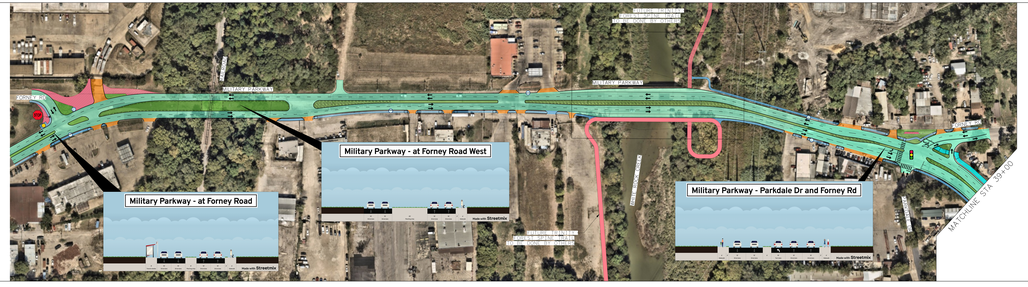

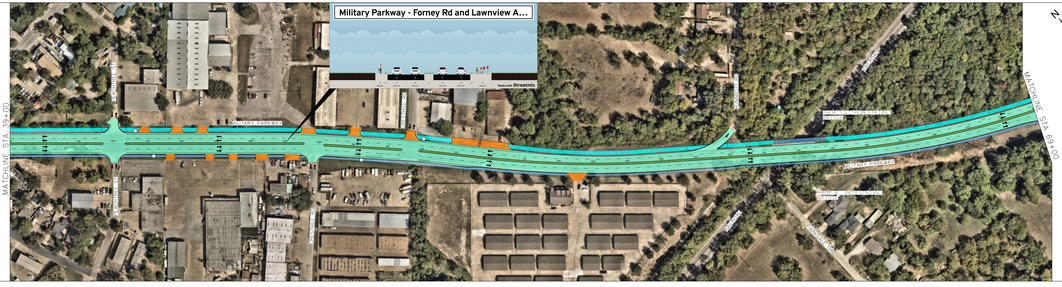

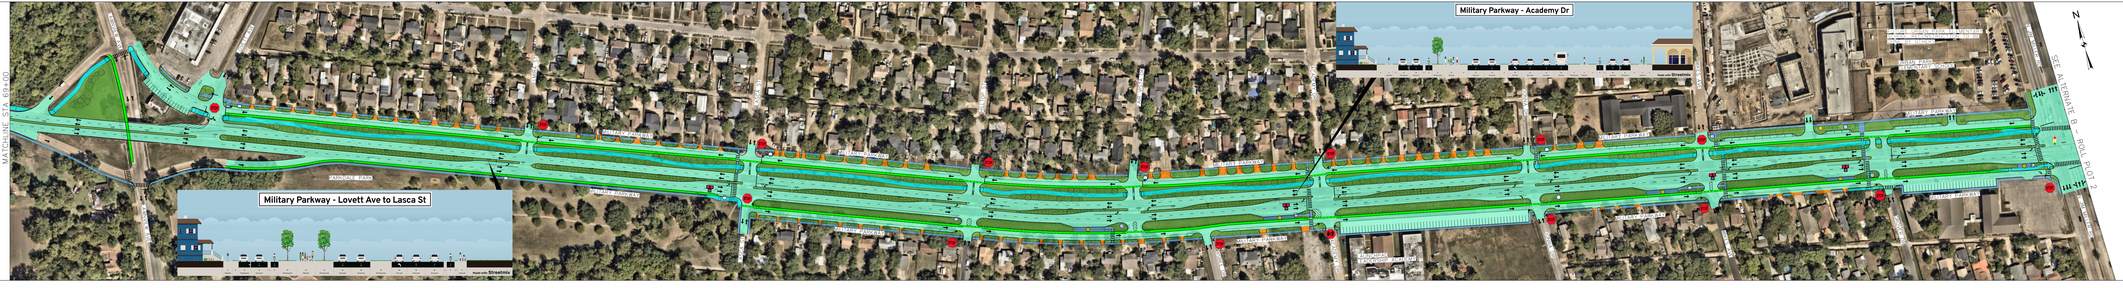

MILITARY PARKWAY
FROM FORNEY ROAD TO
JIM MILLER ROAD
ALTERNATIVE B

GRAHAM & ASSOCIATES, INC.
TBPE F-3199
TBPLS LICENSURE NO.
10011200 FOR SURVEYING
THIS DOCUMENT IS RELEASED FOR THE PURPOSES OF INTERIM REVIEW UNDER THE AUTHORITY OF MARK T. GRAHAM, P.E. 108611

Gresham Smith
CRIADO
a DUNAWAY company

LOCATION MAP: NTS

LEGEND

- PROP CONCRETE DRIVEWAY
- PROP MEDIAN
- PROP PAVEMENT RECONSTRUCTION (MILL & OVERLAY)
- PROP SHARED-USE PATH
- PROP PHYSICALLY SEPARATED BIKE LANE
- PROP SIDEWALK
- PROP CONCRETE PAVEMENT (PARKING)
- BUS STOP PAD
- CONCRETE PAVEMENT (REMOVAL)
- PROP ENHANCED LANDSCAPING
- PROP STONE GROUND TREATMENT
- PROP CURB
- PROP CANOPY TREES
- PROP UNDERSTORY TREES
- EXIST SMART BUS STOP
- EXIST SMART BUS STOP TO BE RELOCATED
- PROP SMART BUS STOP
- PROP TRAFFIC DIRECTION
- EXIST ROW
- PROP SIGNALIZED INTERSECTION
- PROP SIGNALIZED INTERSECTION
- ENHANCED PEDESTRIAN CROSSING (HAWK OR SIMILAR)

CITY OF DALLAS
DEPARTMENT OF TRANSPORTATION

PREPARED FOR
CITY OF DALLAS

CITY COUNCIL
MAYOR
MAYOR PRO TEM
DEPUTY MAYOR PRO TEM
COUNCIL MEMBERS

TODD STRUBE
CHERYL CLAYTON
ADAM MCGOUGH
JOSE MENDEZ
CARA MENDELSOHN
JAYNE KUNIEGEL
ADAM MCGOUGH
PAUL E. RIDLEY

TAX ELECTION
DAVID KOCIOLEK
JOSE MENDEZ
JAYNE KUNIEGEL
ADAM MCGOUGH
CARA MENDELSOHN
CAROLYN KING ARNOLD