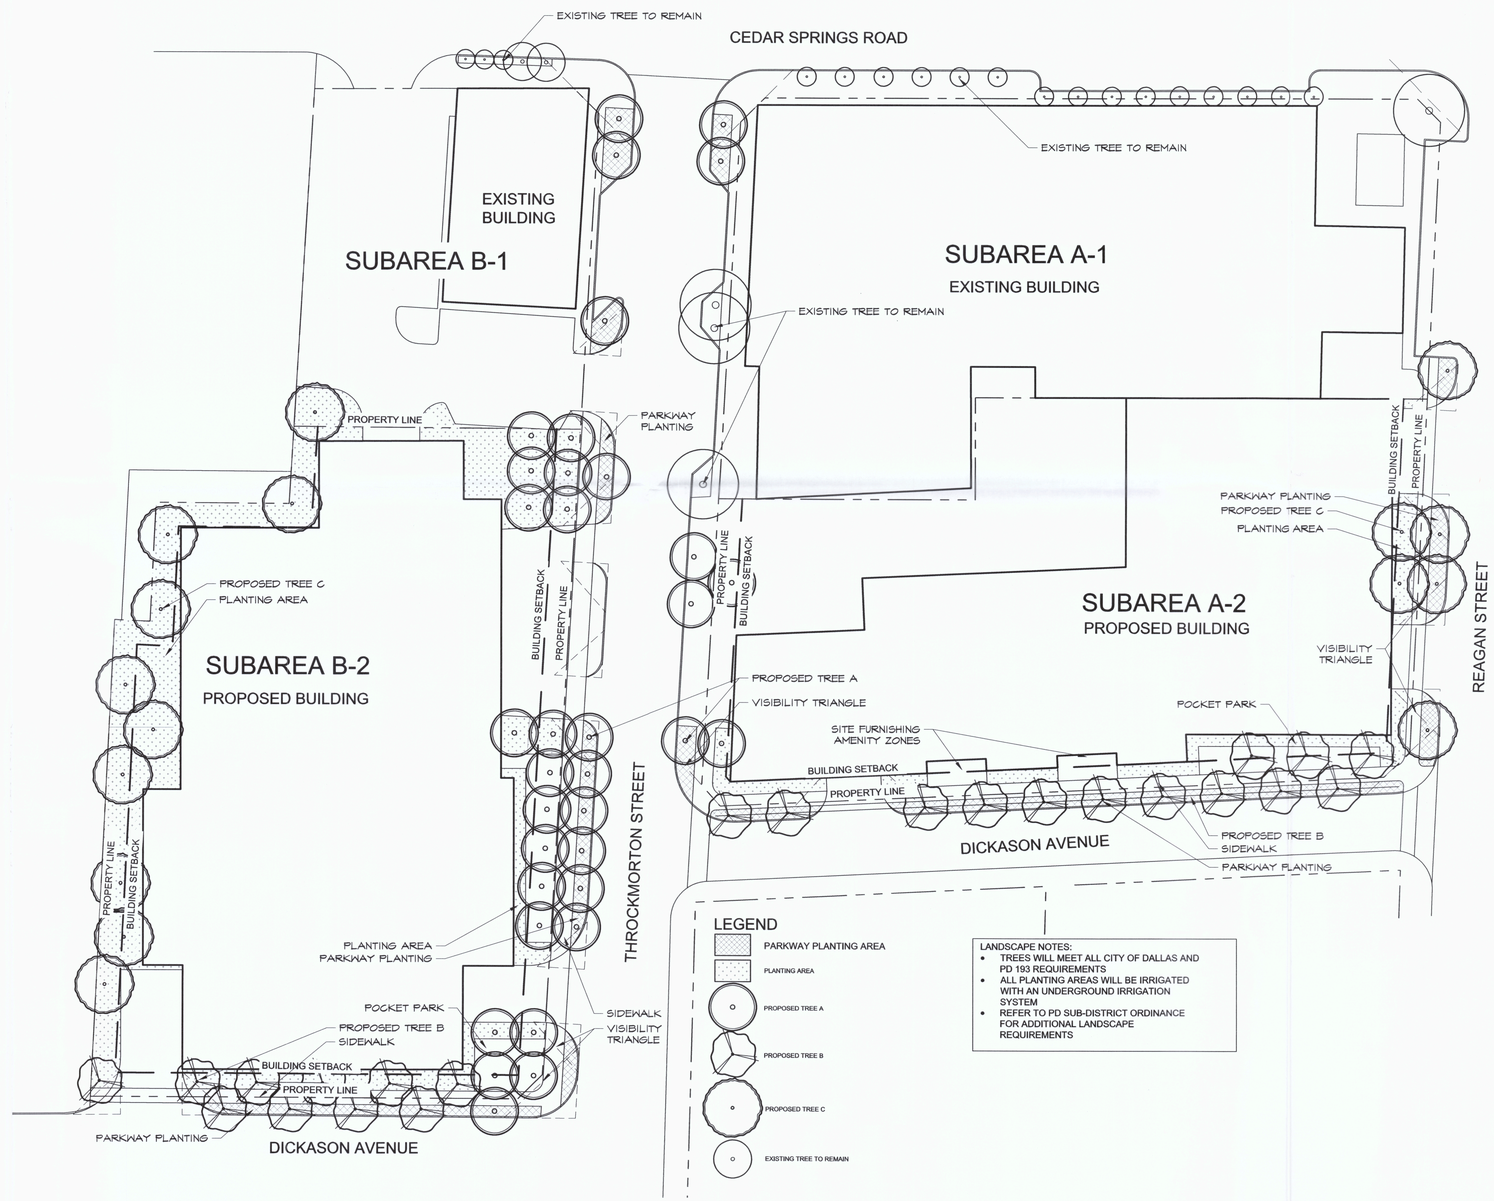

LANDSCAPE PLAN

1" = 30'-0"

Z201-128

studioOutside
824 Exposition Avenue, Ste. 5
Dallas, Texas 75226
o214.954.7160
f214.954.7162

Project Name

PD 193 - SUBDISTRICT 19
THROCKMORTON & CEDAR SPRINGS

DALLAS, TX

Issue Title

DEVELOPMENT PLAN

Issue / Addenda / Revisions

Date	Description

Seal

THESE DOCUMENTS ARE INCOMPLETE AND MAY NOT BE USED FOR REGULATORY APPROVAL, PERMIT, OR CONSTRUCTION.

MICHAEL S. FRAZE
LANDSCAPE ARCHITECT
TEXAS LIC. #

This drawing and the design shown is the property of studioOutside. The reproduction, copying, or use of this drawing without the written consent of studioOutside is prohibited and any infringement will be subject to legal action. © Copyright 2020 studioOutside

Drawing Title

EXHIBIT 19B - LANDSCAPE PLAN

Issue Date:	11.11.2020
Project No:	20158
Reviewed By:	BH
Drawn By:	MH

Sheet No.

NOT FOR CONSTRUCTION