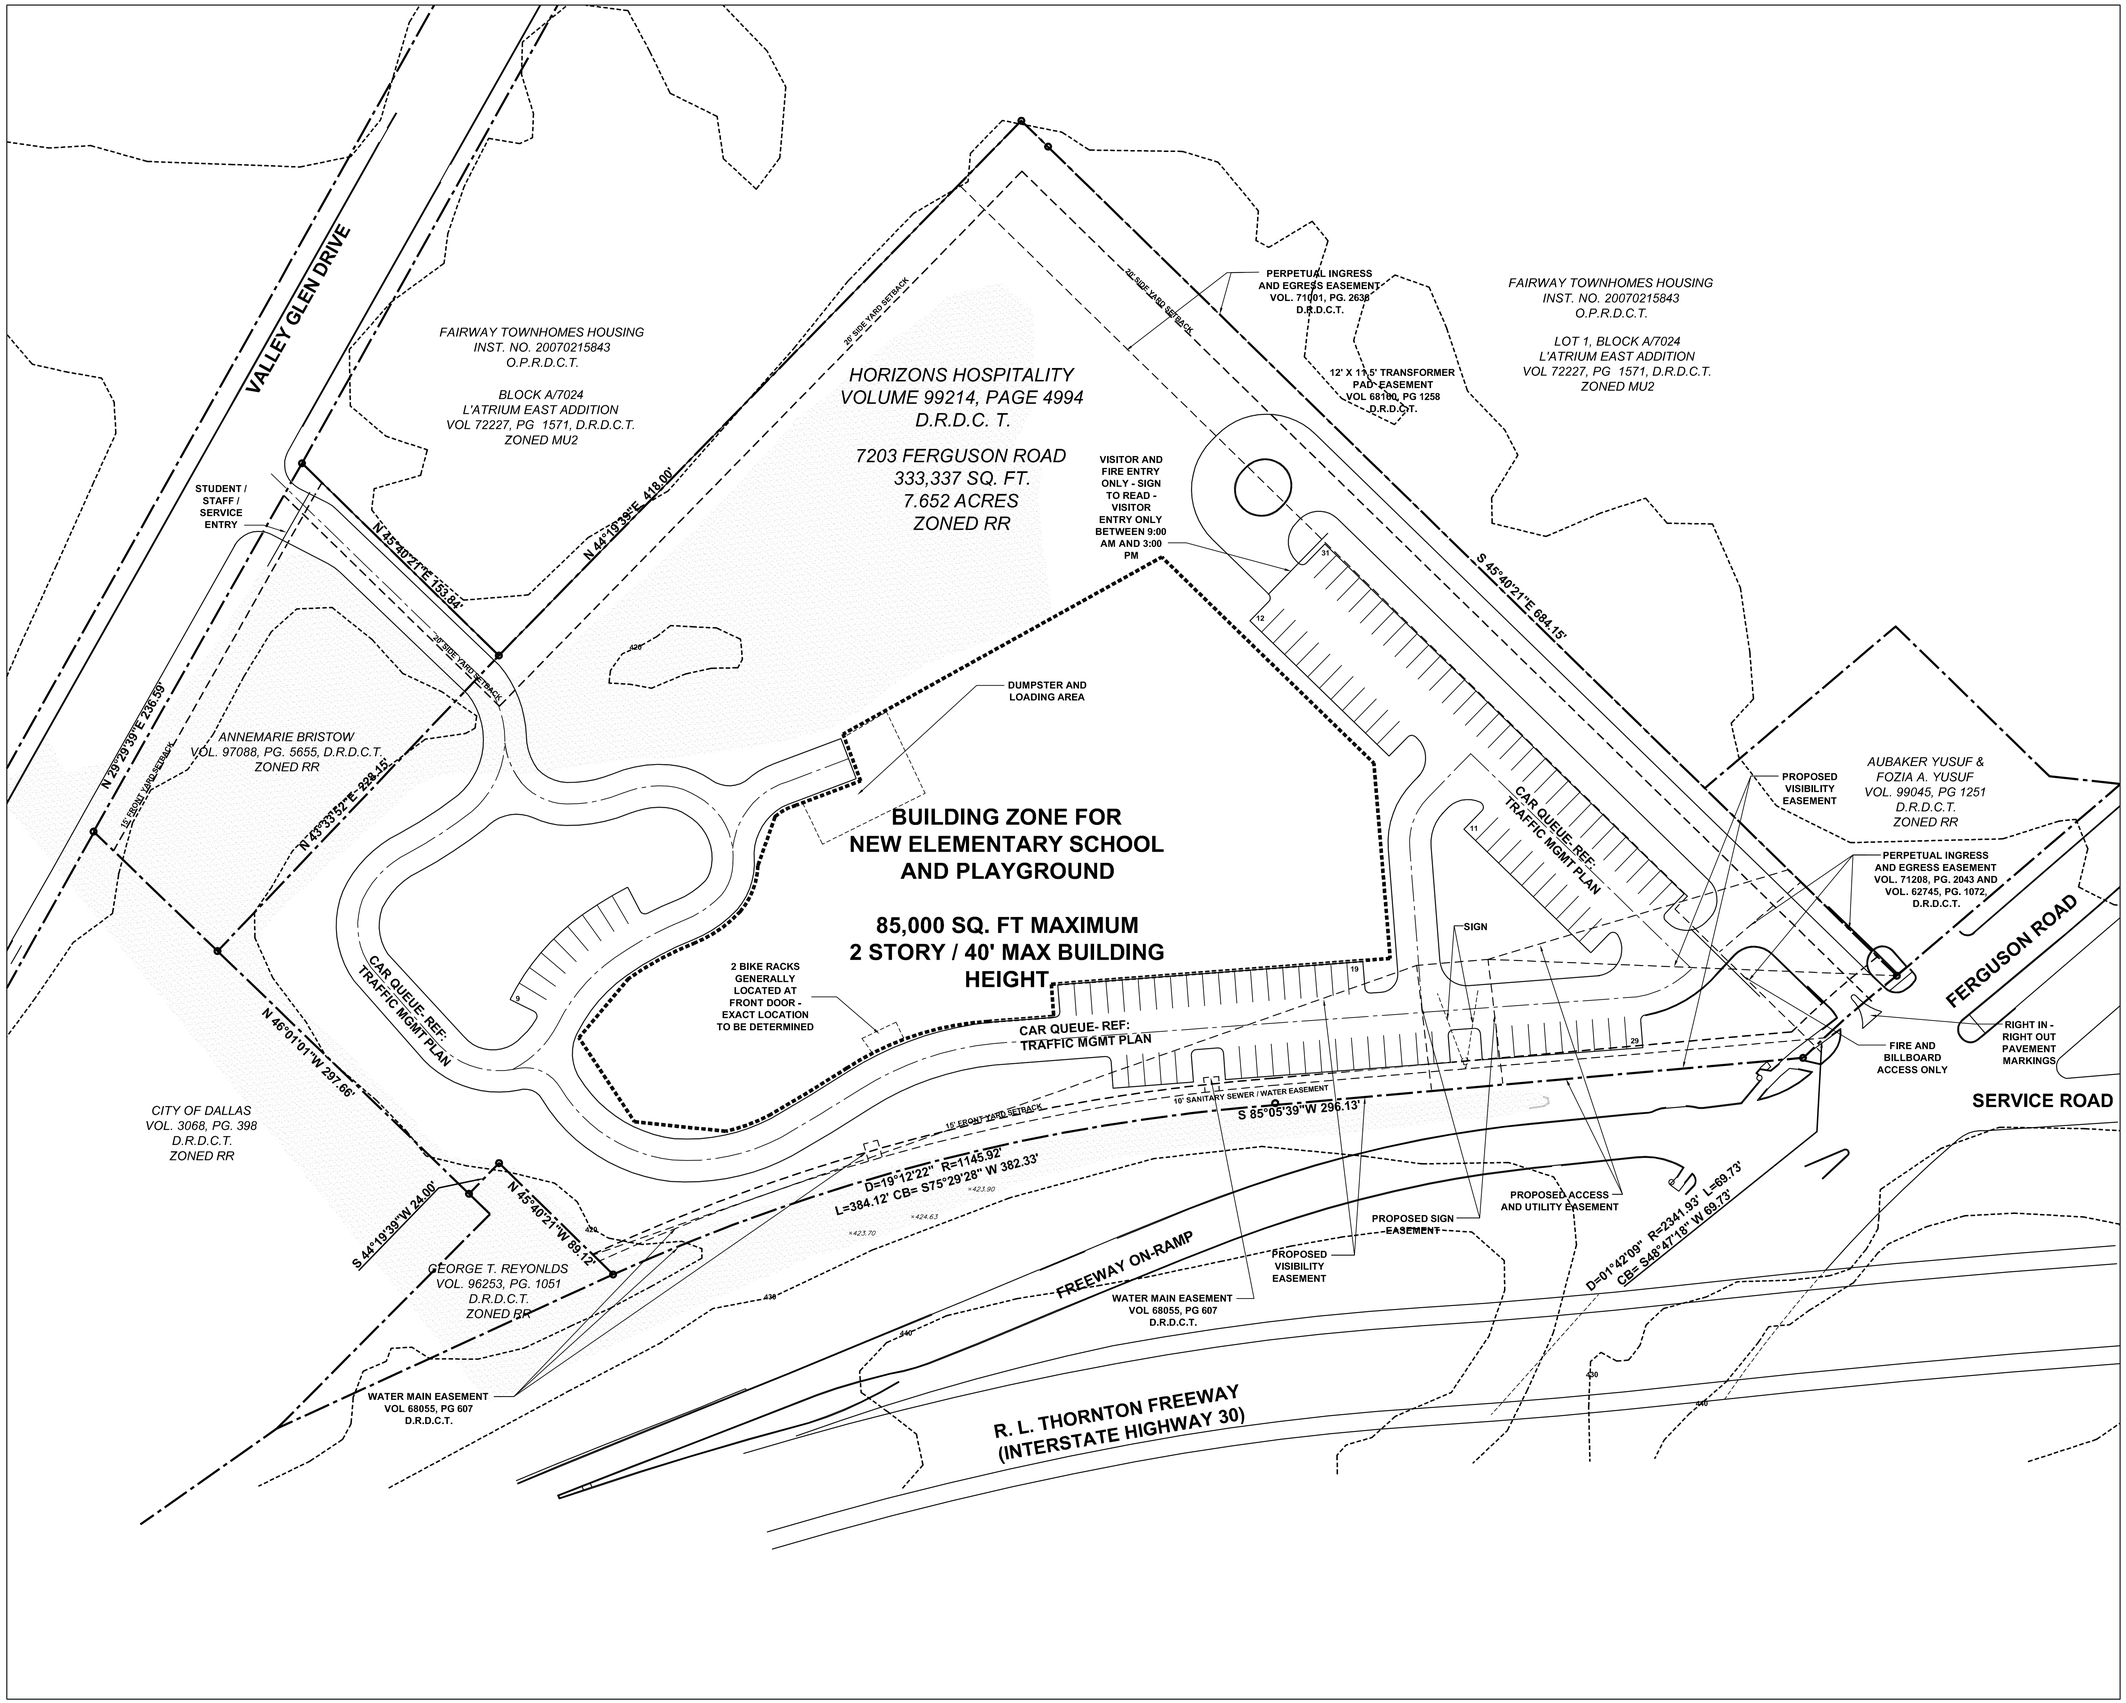

PARKING - SPACES 18'-0" LONG X 9'-0" WIDE TYP			
SCHOOL TYPE	NUMBER OF CLASSROOMS	PARKING SPACES REQUIRED	PARKING SPACES PROVIDED
ELEM. SCHOOL	28 CLASSROOMS	42 - 1.5 PER CLASS	100
HC TO BE LOCATED IN COMPLIANCE W/ TAS	28 CLASSROOMS	4	4 (1 VAN)

SITE	LOT COVERAGE
TOTAL SITE: 7.652 ACRES 333,337 sq.ft. 85,000 SQ.FT. OF BUILDINGS FAR .25 HEIGHT 40' - 2 STORIES	BUILDINGS = 85,000 TOTAL LOT COVERAGE = 85,000 PERCENTAGE = 25%

N

VICINITY MAP
(NO SCALE)

SITE WILL COMPLY WITH ARTICLE X LANDSCAPE REQUIREMENTS

7'-0" FENCING TO SURROUND SITE

LUNA PREPARATORY PRIMARY SCHOOL (CHARTER) FOR UPLIFT EDUCATION

7203 FERGUSON RD. DALLAS, TX 75228

DECEMBER 28, 2015

UPLIFT EDUCATION OWNER UPLIFT EDUCATION 606 ROYAL LANE IRVING, TX 75039	HKS ARCHITECT HKS, INC. 350 N SAINT PAUL ST., SUITE 100 DALLAS TX 75201	SCALE 1" = 40'-0" SITE PLAN