SITE PLAN

AREA OF REQUEST: 3,362 Sq. Ft.
REQUIRED PARKING: 17 Total Spaces

TOTAL LOT SIZE: 109,771 sq. ft.
TOTAL LOT BLDG SIZE 29,402 sq. ft.

TOTAL LOT RQD. PARKING 107 Total Spaces
TOTAL LOT PARKING PROVIDED 124

VECTA FOOD STORE
6935 –A SCYENE ROAD
DALLAS, TX 75227

Parkdale Heights No. 4
Blk 19/5818
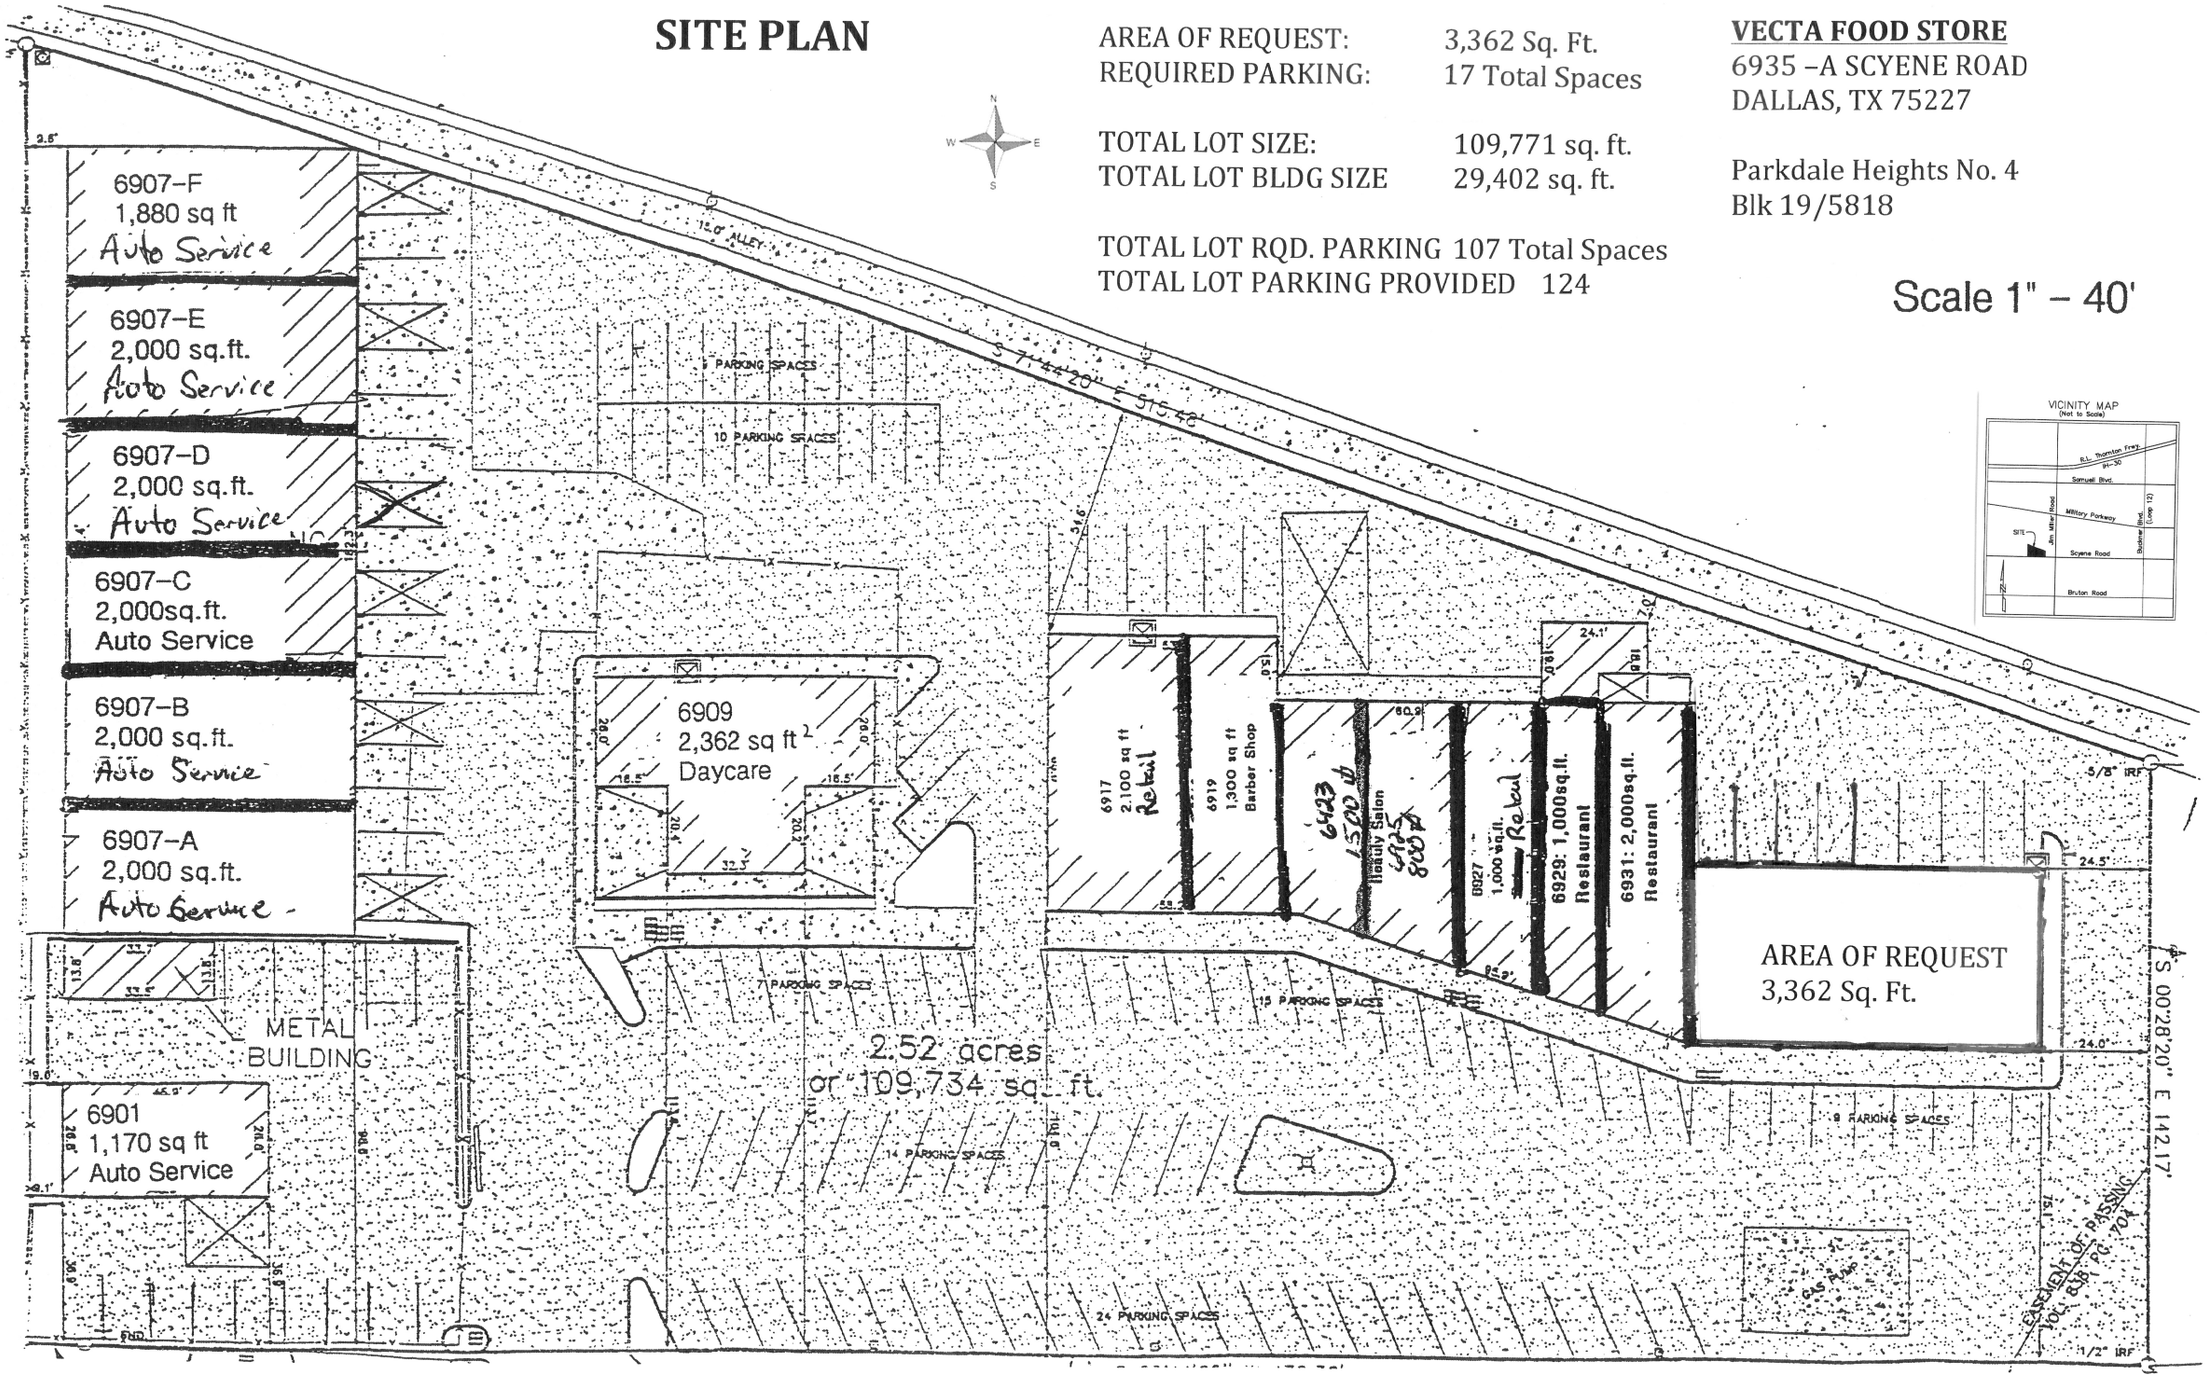
Scale 1" – 40'