Case Number: 1704131019

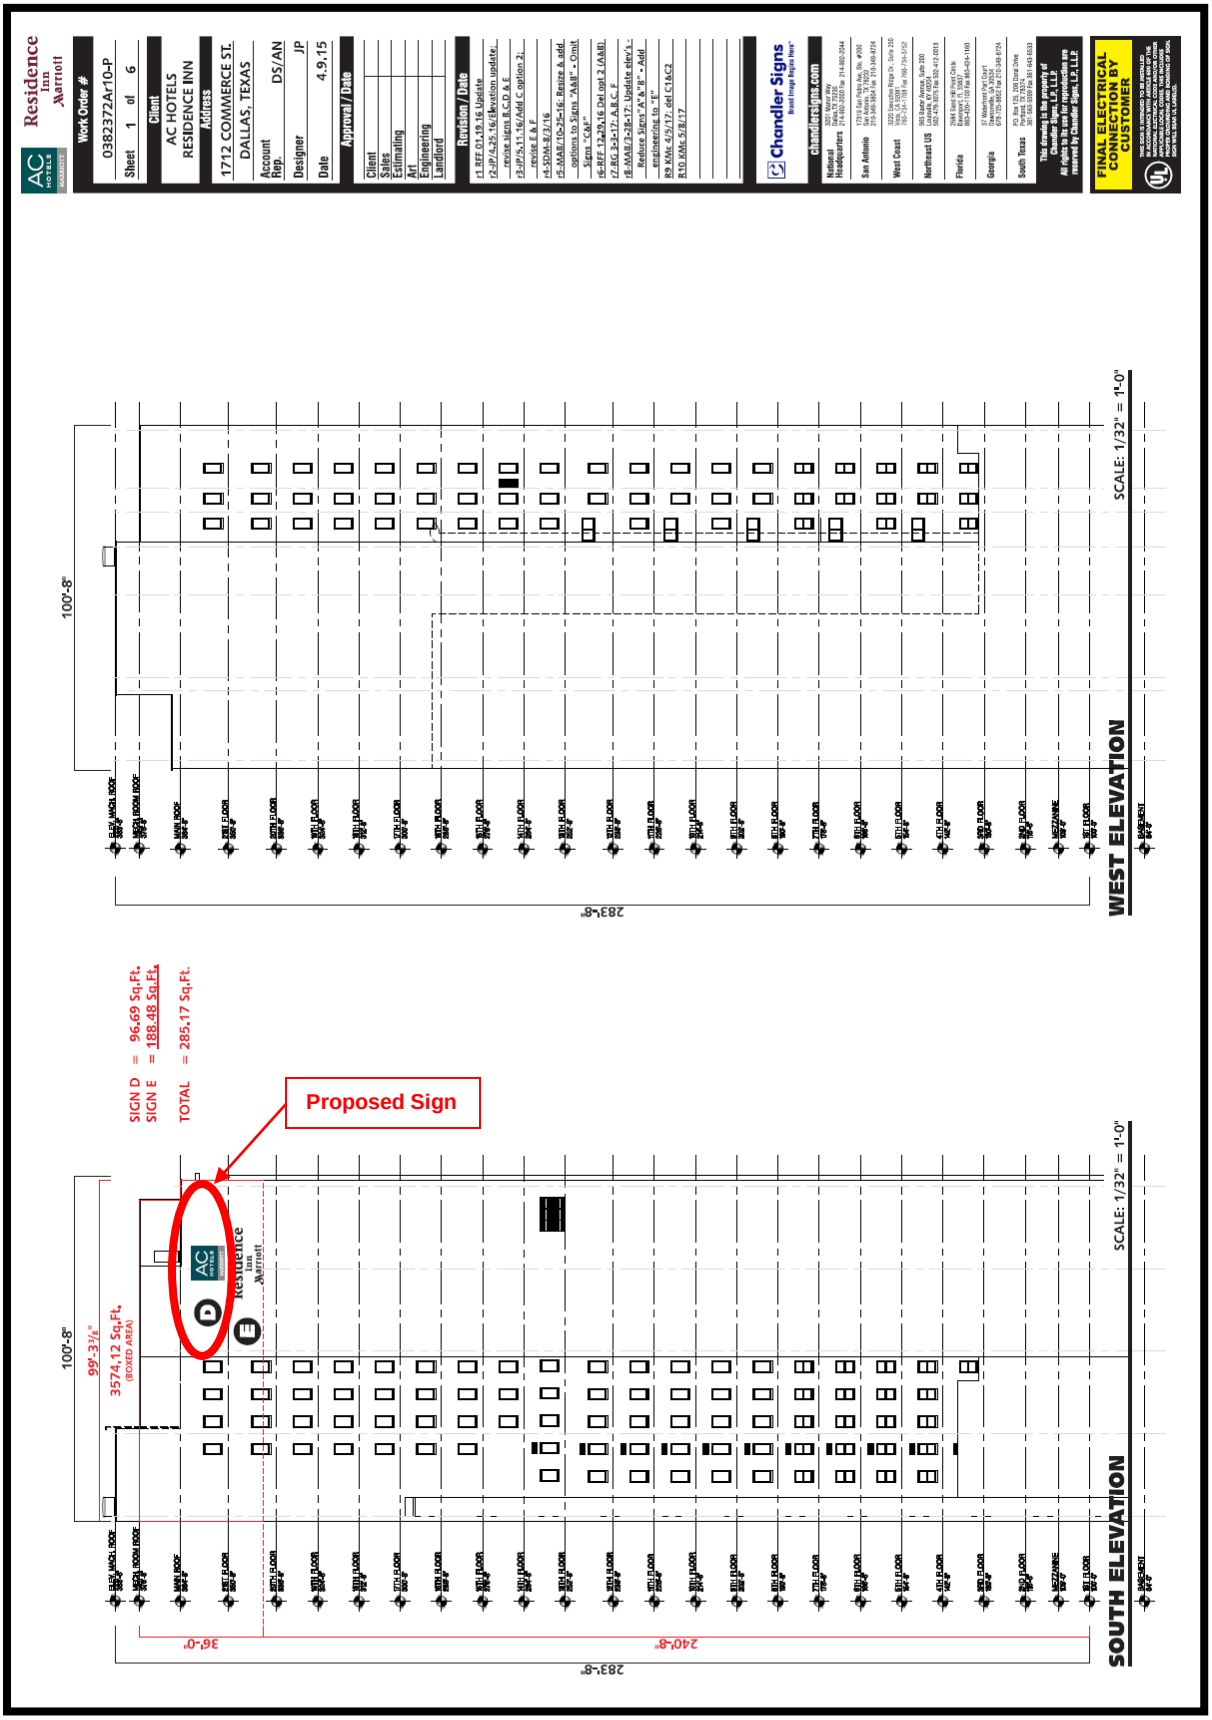

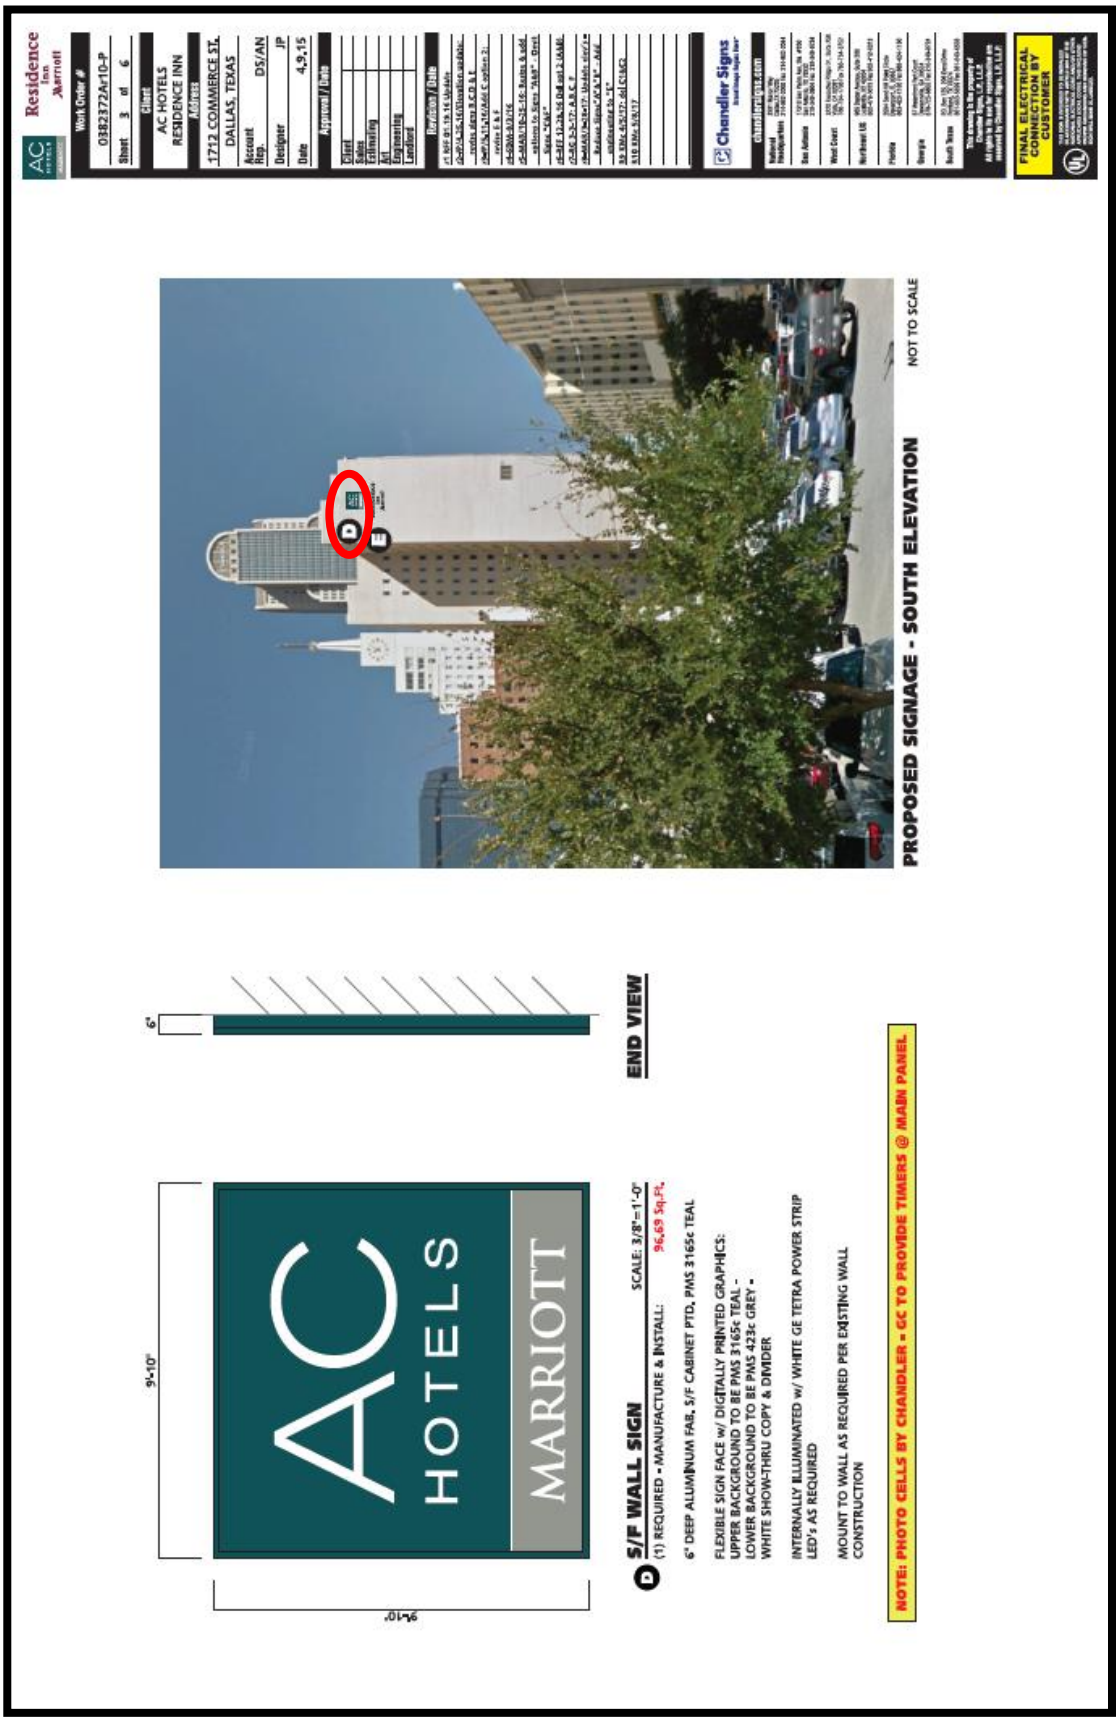
Residence Inn by Marriott
Work Order #
03823772Ar10-P
Sheet 3 of 6
Client
AC HOTELS RESIDENCE INN
Address
1712 COMMERCE ST.
DALLAS, TEXAS
Account Rep. DS/AN
Designer JP
Date 4.9.15
Approval / Date
Client
Sales
Estimating
Art
Engineering
Landlord
Revision / Date
Chandler Signs
chandlersigns.com
FINAL ELECTRICAL CONNECTION BY CUSTOMER
PROPOSED SIGNAGE - SOUTH ELEVATION
NOT TO SCALE
9'-10"
9'-10"
6"
AC HOTELS
MARRIOTT
END VIEW
D S/F WALL SIGN
SCALE: 3/8"=1'-0"
(1) REQUIRED - MANUFACTURE & INSTALL:
96.69 Sq.Ft.
6" DEEP ALUMINUM FAB. S/F CABINET PTD. PMS 3165c TEAL
FLEXIBLE SIGN FACE w/ DIGITALLY PRINTED GRAPHICS:
UPPER BACKGROUND TO BE PMS 3165c TEAL -
LOWER BACKGROUND TO BE PMS 423c GREY -
WHITE SHOW-THRU COPY & DIVIDER
INTERNALLY ILLUMINATED w/ WHITE GE TETRA POWER STRIP LED's AS REQUIRED
MOUNT TO WALL AS REQUIRED PER EXISTING WALL CONSTRUCTION
NOTE: PHOTO CELLS BY CHANDLER - GC TO PROVIDE TIMERS @ MAIN PANEL