DATE: AUG. 02, 2016
FIELD DATE: MAY 11, 2016
JOB NO.: 201668
DRAWING: LAKE JUNE
PARTY CHIEF: B.W.G.
SCALE: 1" = 80'
GF #:
TITLE CO.:
LENDER:
PURCHASER:
REVISIONS:
SHEET 1 OF 1

LOTS 1 & 2, BLOCK 1, JOOMA ADDITION
3.737 ACRES OUT OF THE
JOHN BEEMAN SURVEY, ABSTRACT NO. 98
CITY OF DALLAS, DALLAS COUNTY, TEXAS

PROBECK LAND SURVEYORS
P.O. BOX 550695 ~ DALLAS, TEXAS 75355-0695
OFFICE (214) 549-5349 ~ FAX (214) 348-1149

BOUNDARY ~ COMMERCIAL
HOME BUILDING ~ PLATTING
TITLES ~ CONSTRUCTION

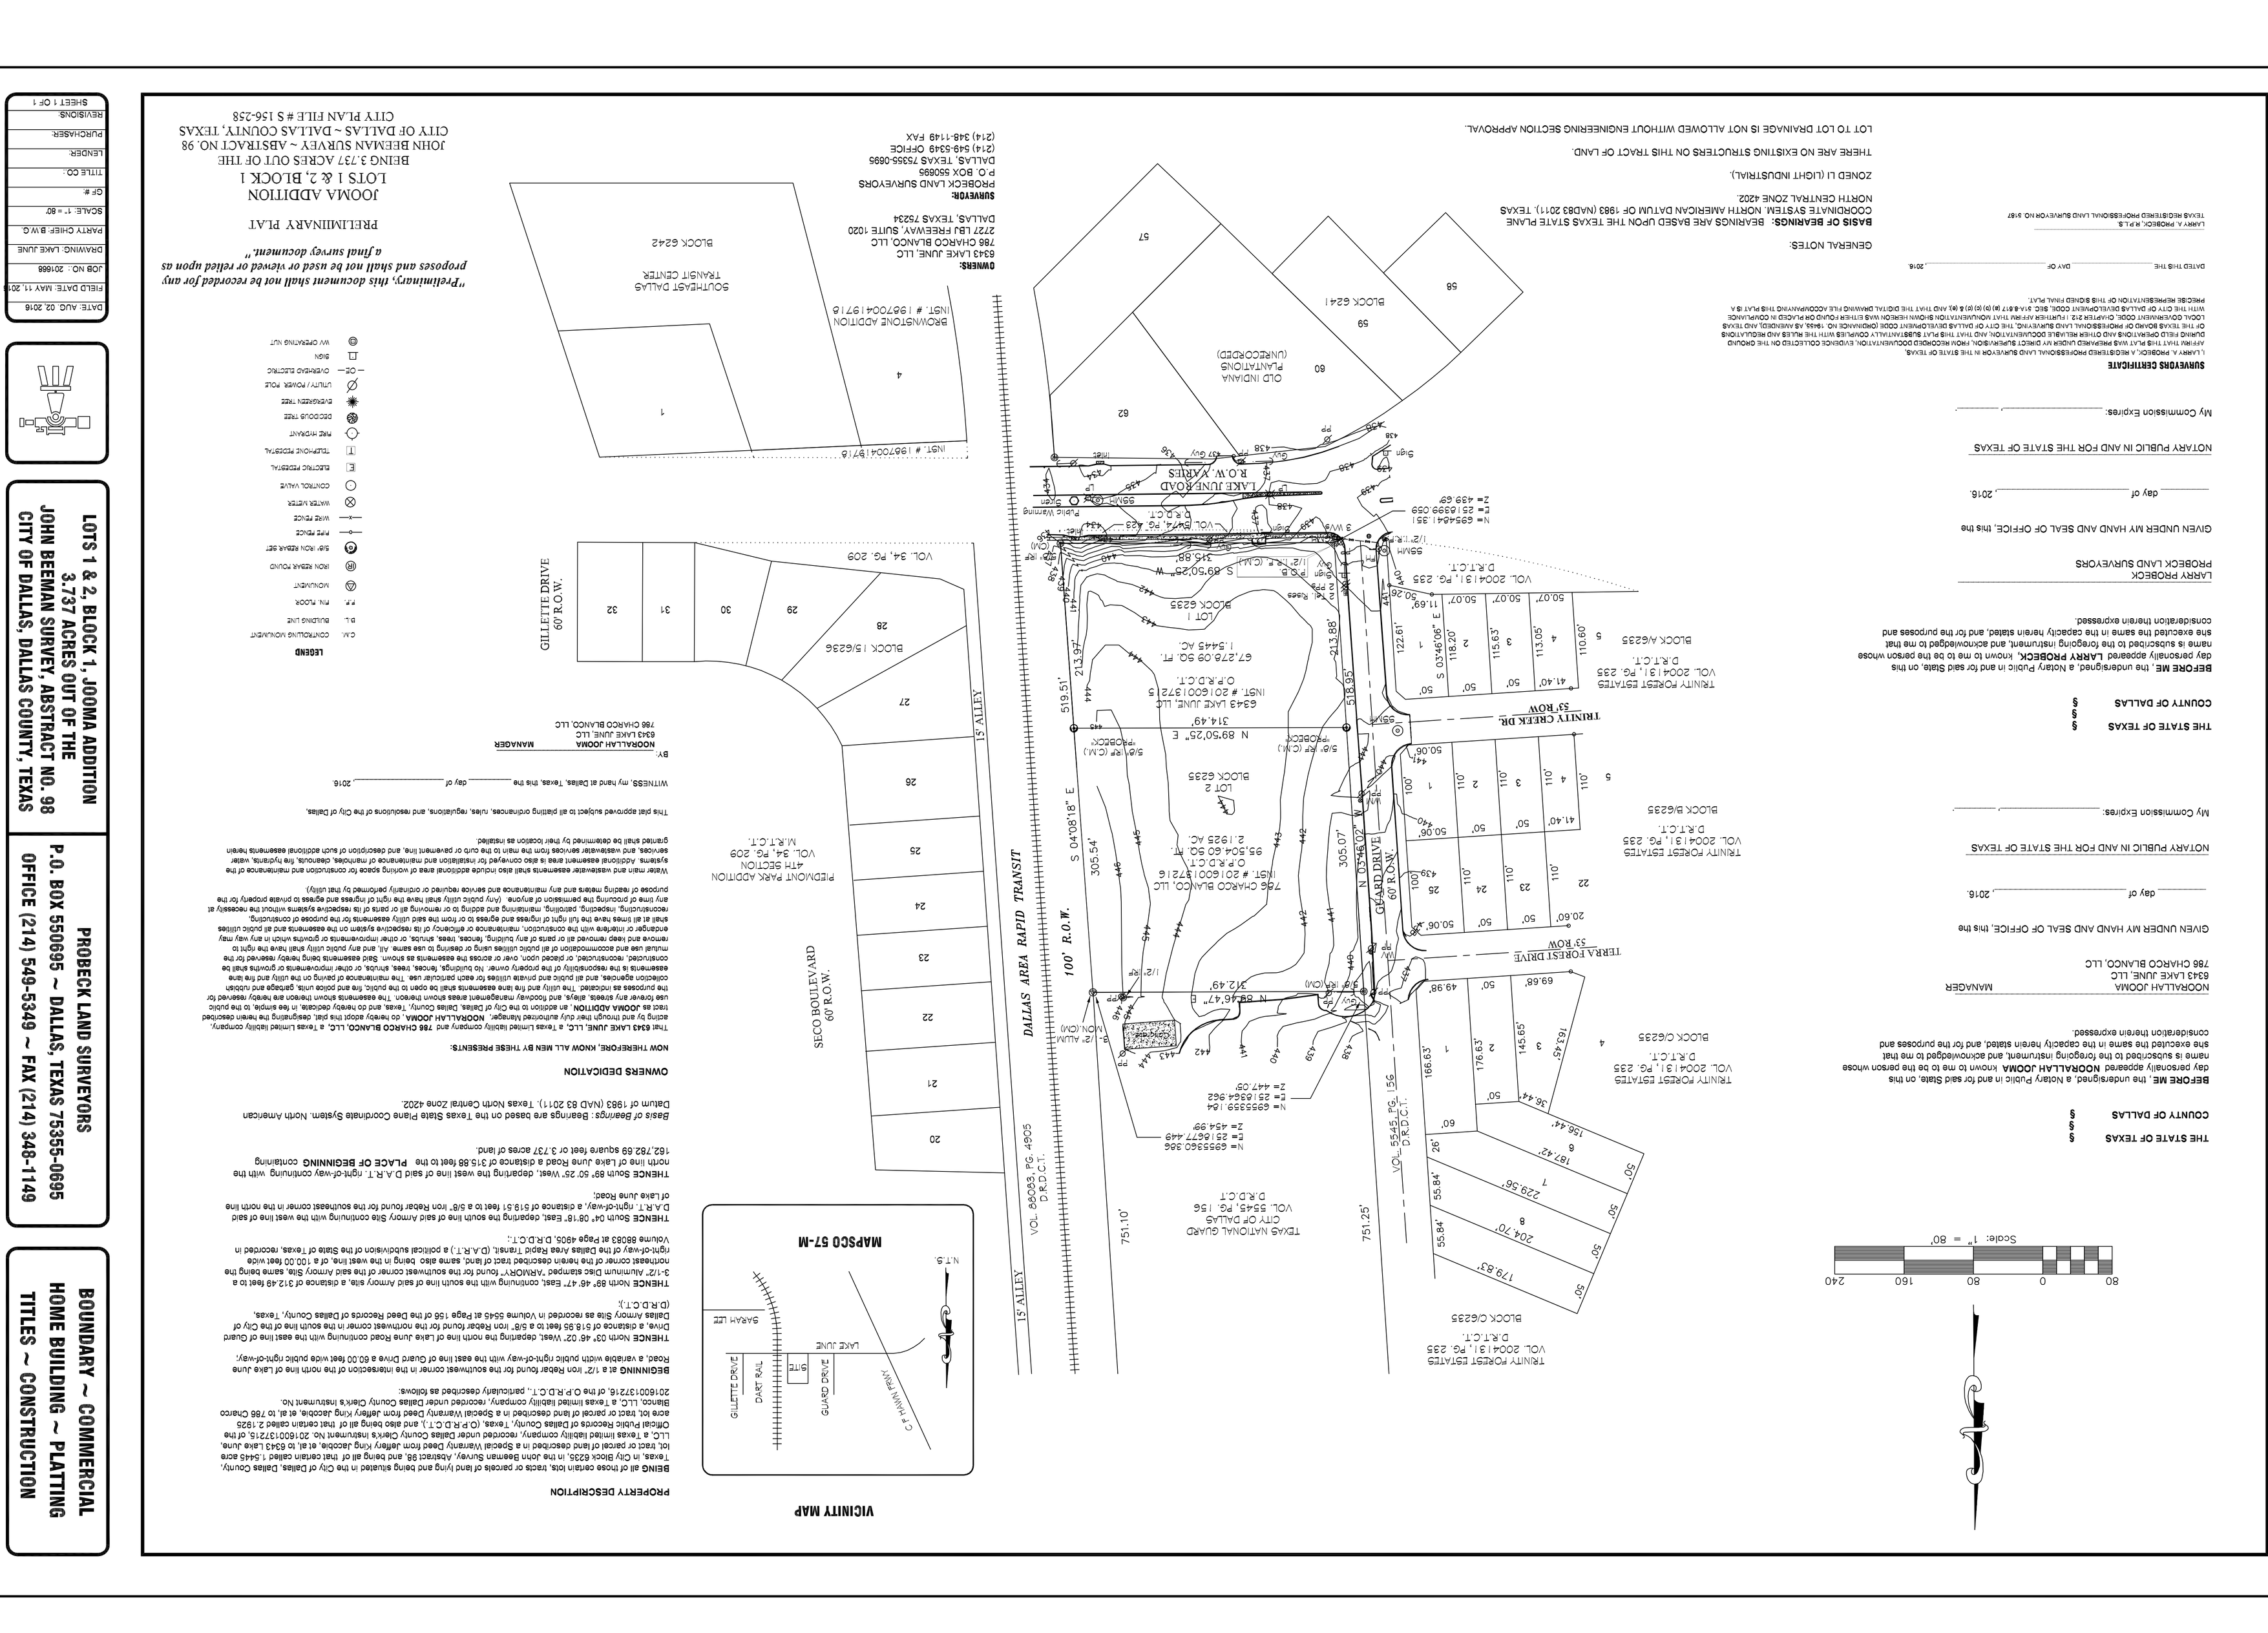
Scale: 1" = 80'
80 0 80 160 240
TRINITY FOREST ESTATES
VOL. 2004131, PG. 235
D.R.T.C.T.
BLOCK A/6235
BLOCK B/6235
BLOCK C/6235
BLOCK D/6235
BLOCK E/6235
BLOCK 6241
BLOCK 6242
TRINITY FOREST DRIVE
53' R.O.W.
TRINITY CREEK DR.
53' ROW
TERRA FOREST DRIVE
53' ROW
GUARD DRIVE
60' R.O.W.
LAKE JUNE R.O.W. KARIES
DALLAS AREA RAPID TRANSIT
100' R.O.W.
15' ALLEY
SECO BOULEVARD
60' R.O.W.
PIEDMONT PARK ADDITION
4TH SECTION
VOL. 34, PG. 209
M.R.T.C.T.
GILLETTE DRIVE
60' R.O.W.
VOL. 34, PG. 209
BLOCK 15/6236
SOUTHEAST DALLAS
TRANSIT CENTER
BLOCK 6242
BROWNSTONE ADDITION
INST. # 19870041971 6
INST. # 19870041971 6
OLD INDIANA
PLANTATIONS
(UNRECORDED)
BLOCK 6241
LOT 1
6729.76 SQ. FT.
1.5445 AC.
LOT 2
2.1925 AC.
95,504.60 SQ. FT.
6343 LAKE JUNE, LLC
INST # 201600137215
O.P.R.D.C.T.
786 CHARCO BLANCO, LLC
INST # 201600137216
O.P.R.D.C.T.
VOL. 86083, PG. 4905
D.R.D.C.T.
TEXAS NATIONAL GUARD
CITY OF DALLAS
VOL. 5545, PG. 156
D.R.D.C.T.
VOL. 5545, PG. 156
D.R.D.C.T.
VOL. 2004131, PG. 235
D.R.T.C.T.
VOL. 2004131, PG. 235
D.R.T.C.T.
VOL. 2004131, PG. 235
D.R.T