VICINITY MAP
(Not to Scale)
(Mapsco Page 57-V)

LEGEND

	CONCRETE PAVEMENT
	ASPHALT PAVEMENT
	COVERED AREA
D.R.D.C.T.	Deed Records Dallas County, Texas.
M.R.D.C.T.	Map Records Dallas County, Texas.
O.P.R.D.C.T.	Official Property Records Dallas County, Texas.
	FENCE LINE

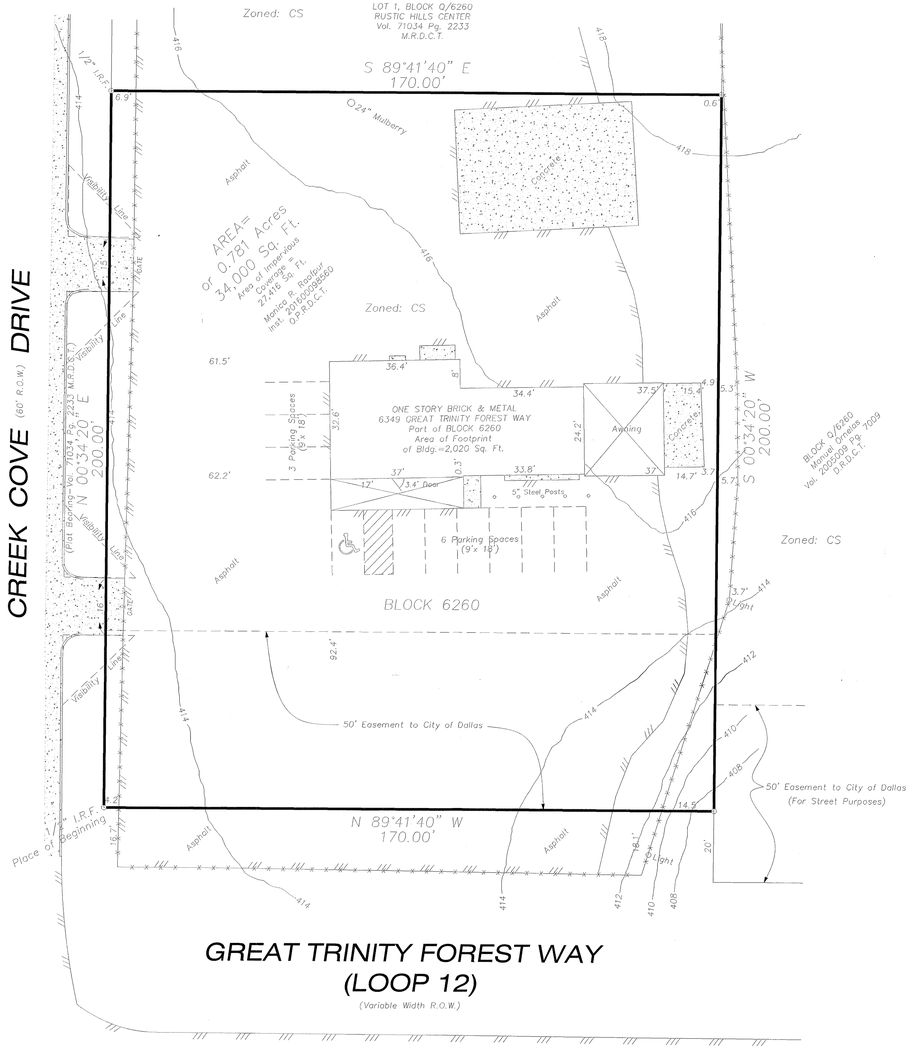

SITE PLAN

HELLO FOOD MART
6349 GREAT TRINITY FOREST WAY
DALLAS, TX. 75217
Part of Block 6260
Monica R. Raofpur
Instrument No. 201600098560 O.P.R.D.C.T.
W. Traughber Survey, Abstract No. 1478
City of Dallas, Dallas County, Texas

A LEGAL DESCRIPTION ACCOMPANIES THIS SITE PLAN ON SHEET 2 OF 2

SEPTEMBER 4, 2020

6349 GREAT TRINITY FOREST WAY

ZONED: CS

D Overlay: D-1

PARKING TABLE

	REQUIRED PARKING	PROPOSED PARKING
6349 GREAT TRINITY FOREST WAY	9 Regular Parking Spaces 1 Handicap Parking Spaces 10 TOTAL PARKING SPACES	9 Regular Parking Spaces 1 Handicap Parking Spaces 10 TOTAL PARKING SPACES

N

20 0 20 40 60

Scale 1" = 20'

SURVEYING ASSOCIATES
1018 SOUTH BECKLEY AVE.
DALLAS, TEXAS 75203
FIRM Registration / License No. 10040200
PHONE (214) 948-3324
FAX (214) 946-7540
Email: Brychlik@SWBell.net
NATIONAL SOCIETY OF PROFESSIONAL SURVEYORS
Texas Society of Professional Surveyors

DRAWN BY
Lynn L.

20-487-SUP-L
JOB NO.

Z190-355