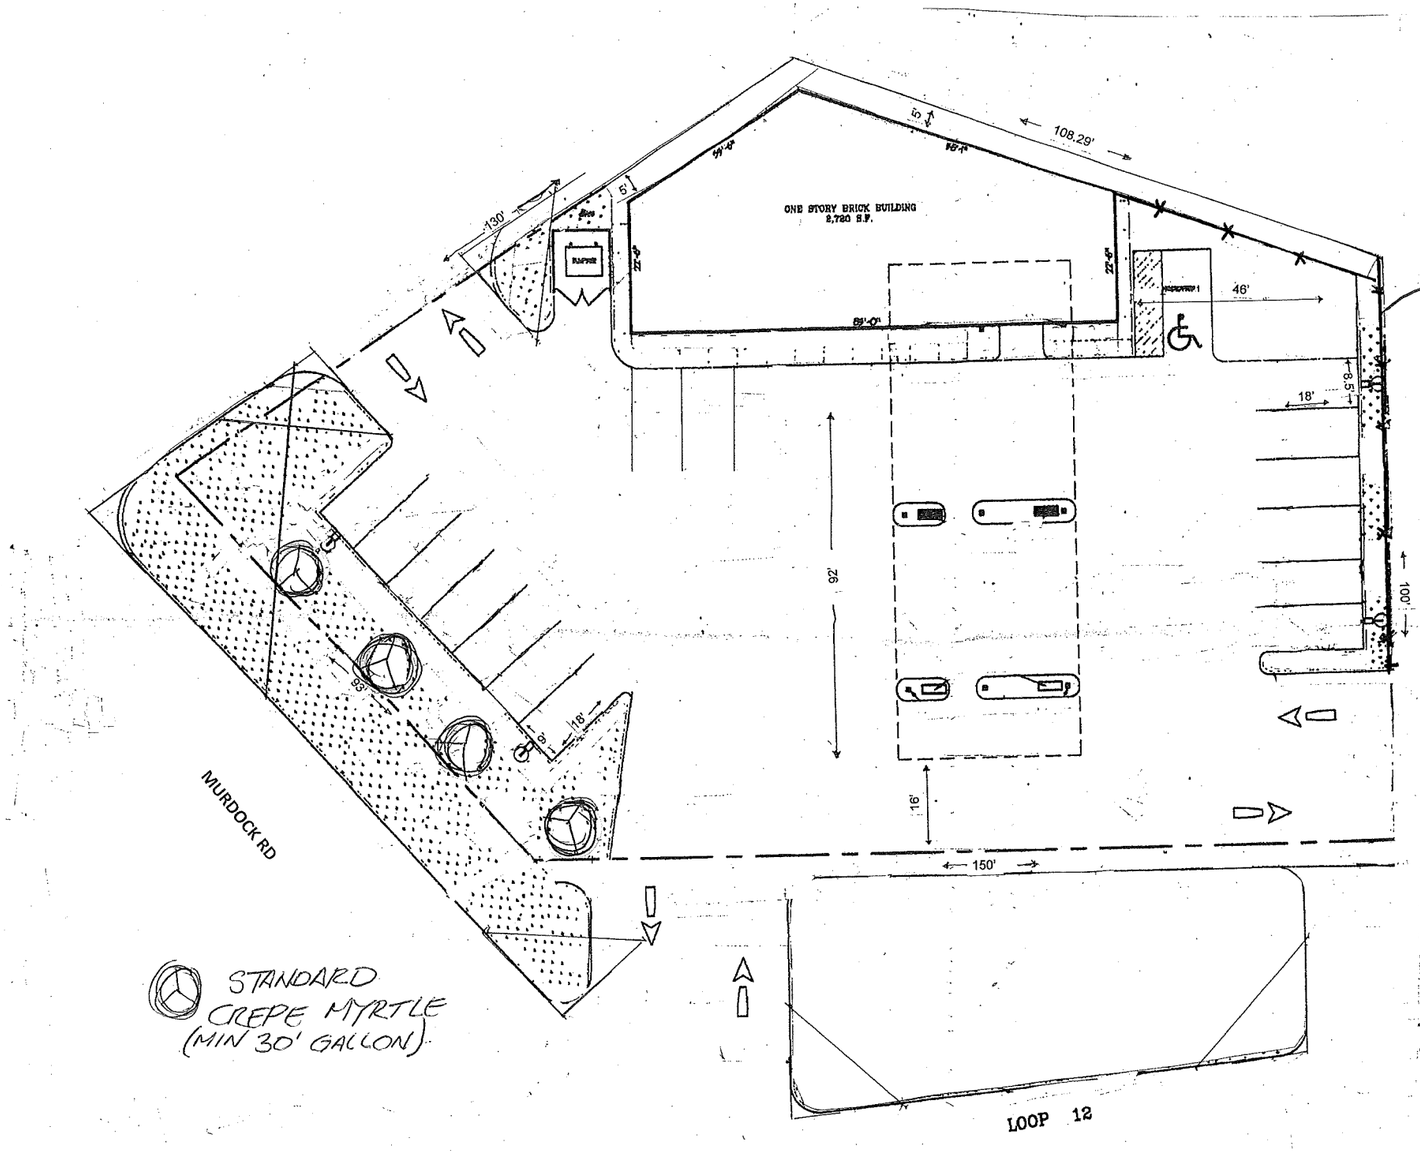

N

Vicinity Map

Site Summary

Zoning: RR-D-1

Zoning Request: SUP for off-premise alcohol sales

Existing Use: General Merchandise <3500 square feet

Lot Area: 21296.48

Lot Coverage: 13 percent

Building Area: 2720 square feet

Required Parking: 16

Provided Parking: 16

Z 189-193

Scale: 1" = 10' Site Plan