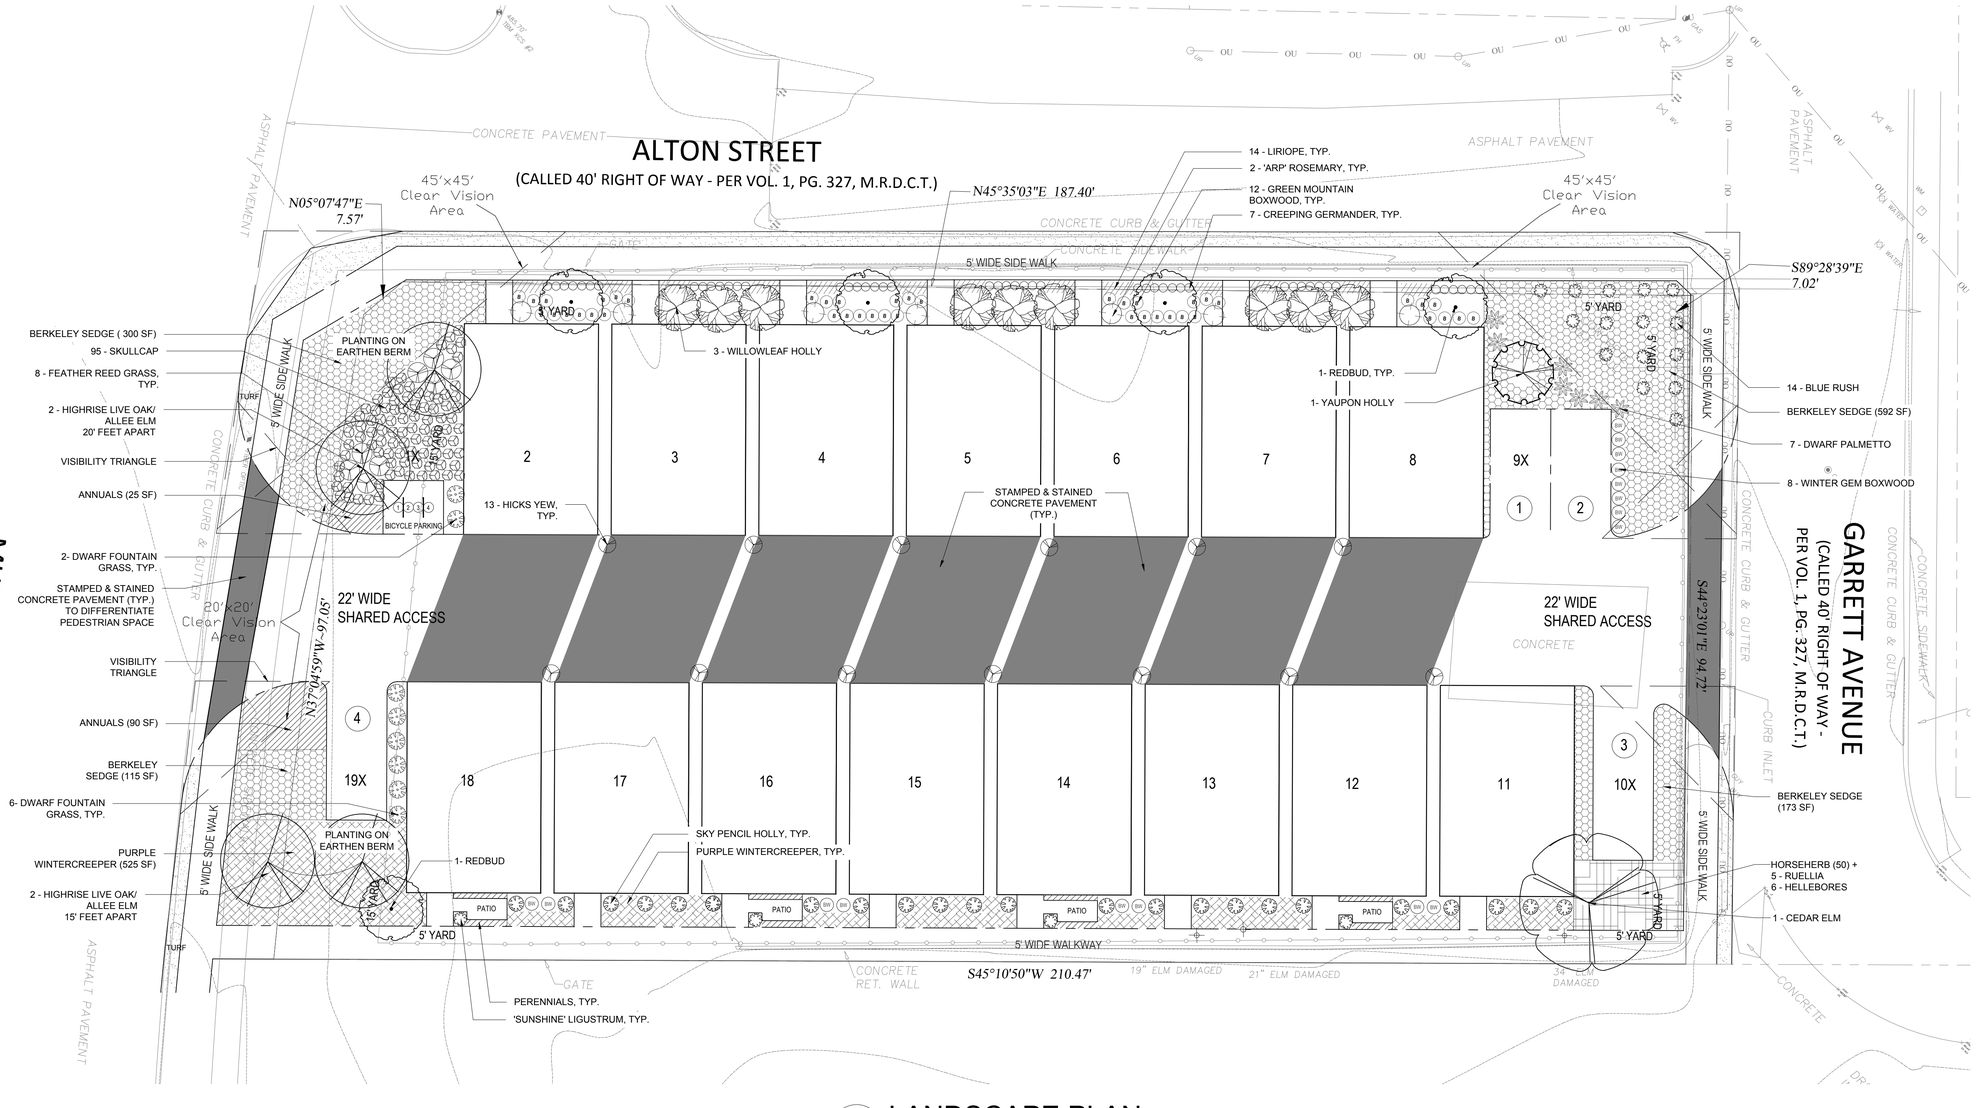

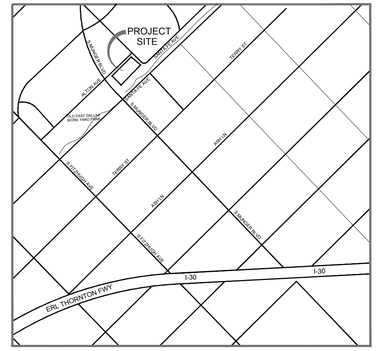

VICINITY MAP SCALE : NONE

NORTH

1 LANDSCAPE PLAN
SCALE:3/32"=1'

ARCHITECTS:

ARK DESIGN CONCEPTS
ARCHITECTURE | PLANNING | INTERIORS
1701 LEGACY DRIVE, STE 1400 DALLAS, TX 75034
PHONE: 214.382.3098

OWNER:

PROJECT NAME: MUNGER GARDENS
4960 ALTON AVENUE
DALLAS TX 75214

MEP

CIVIL
KIRKMAN EGINEERING
817-488-4960

STRUCTURE

LANDSCAPE
DEEPA DESIGNSCAPE
972-639-6745

SEAL: REGISTERED ARCHITECT SCOTT K JOHNS 19996 STATE OF TEXAS
04-09-2019

REVISION NO:	DATE:	DESCRIPTION:

ISSUED FOR: FDD APPROVAL
DATE: 04.03.2019
DESCRIPTION:

SHEET TITLE: LANDSCAPE PLAN
DATE: 04.03.2019
DRAWN BY: DK
CHECKED BY: KB
JOB NO: 1400-XX
SHEET NO: L1

FILE NAME: