151207

29781

Approved
City Plan Commission
May 21, 2015

Development/Landscape Plan
Exhibit 943A
PDD No. 943

VICINITY MAP

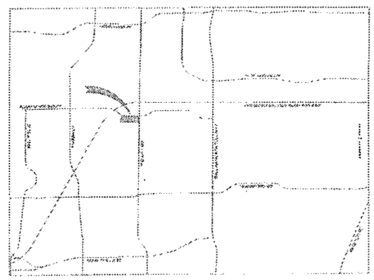

SITE SUMMARY

SITE LEGEND

Note. Landscaping along Rosemeade Parkway is subject to the approval of franchised utilities.

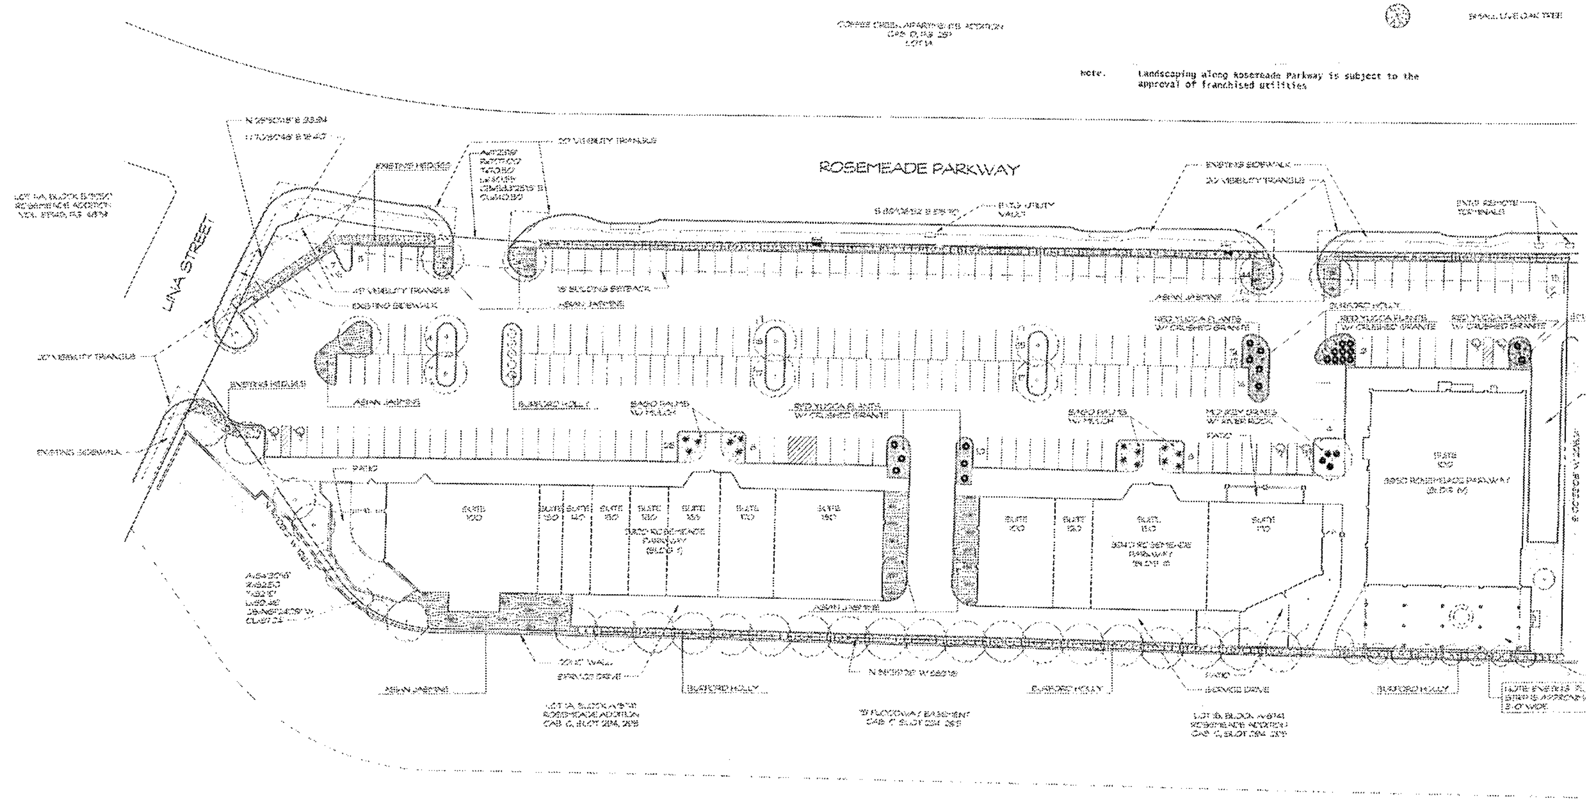

Z145-212

1 DEVELOPMENT/LANDSCAPE PLAN
1" = 30'
400-04-01 Development-Landscape Plan 01-08

Selzer
Associates
4514 Travis Street
Suite 235
Dallas, Texas 75205-5448
214-528-4490 voice
214-528-7375 fax
www.selzerarch.com

ISSUED

NOT FOR CONSTRUCTION

THIS DRAWING MAY NOT BE USED FOR REGULATORY APPROVAL, PERMITTING, OR CONSTRUCTION

DALE E. SELZER • TEXAS REGISTRATION NO. 2589
JOHN R. BROWN • TEXAS REGISTRATION NO. 5784

Caladium Canal Shopping Center
3950 Rosemeade Parkway
Dallas, Texas 75287

Development/Landscape Plan

Project No. 400 04.02

SHEET
A
1.1

P:\Talley Projects\Talley - Caladium Canal Shopping Center\Drawings\Sheets\ 400-04-02 Sheet A1.1 01-01.dwg . Plotted on: Apr 30, 2015 - 3:51pm