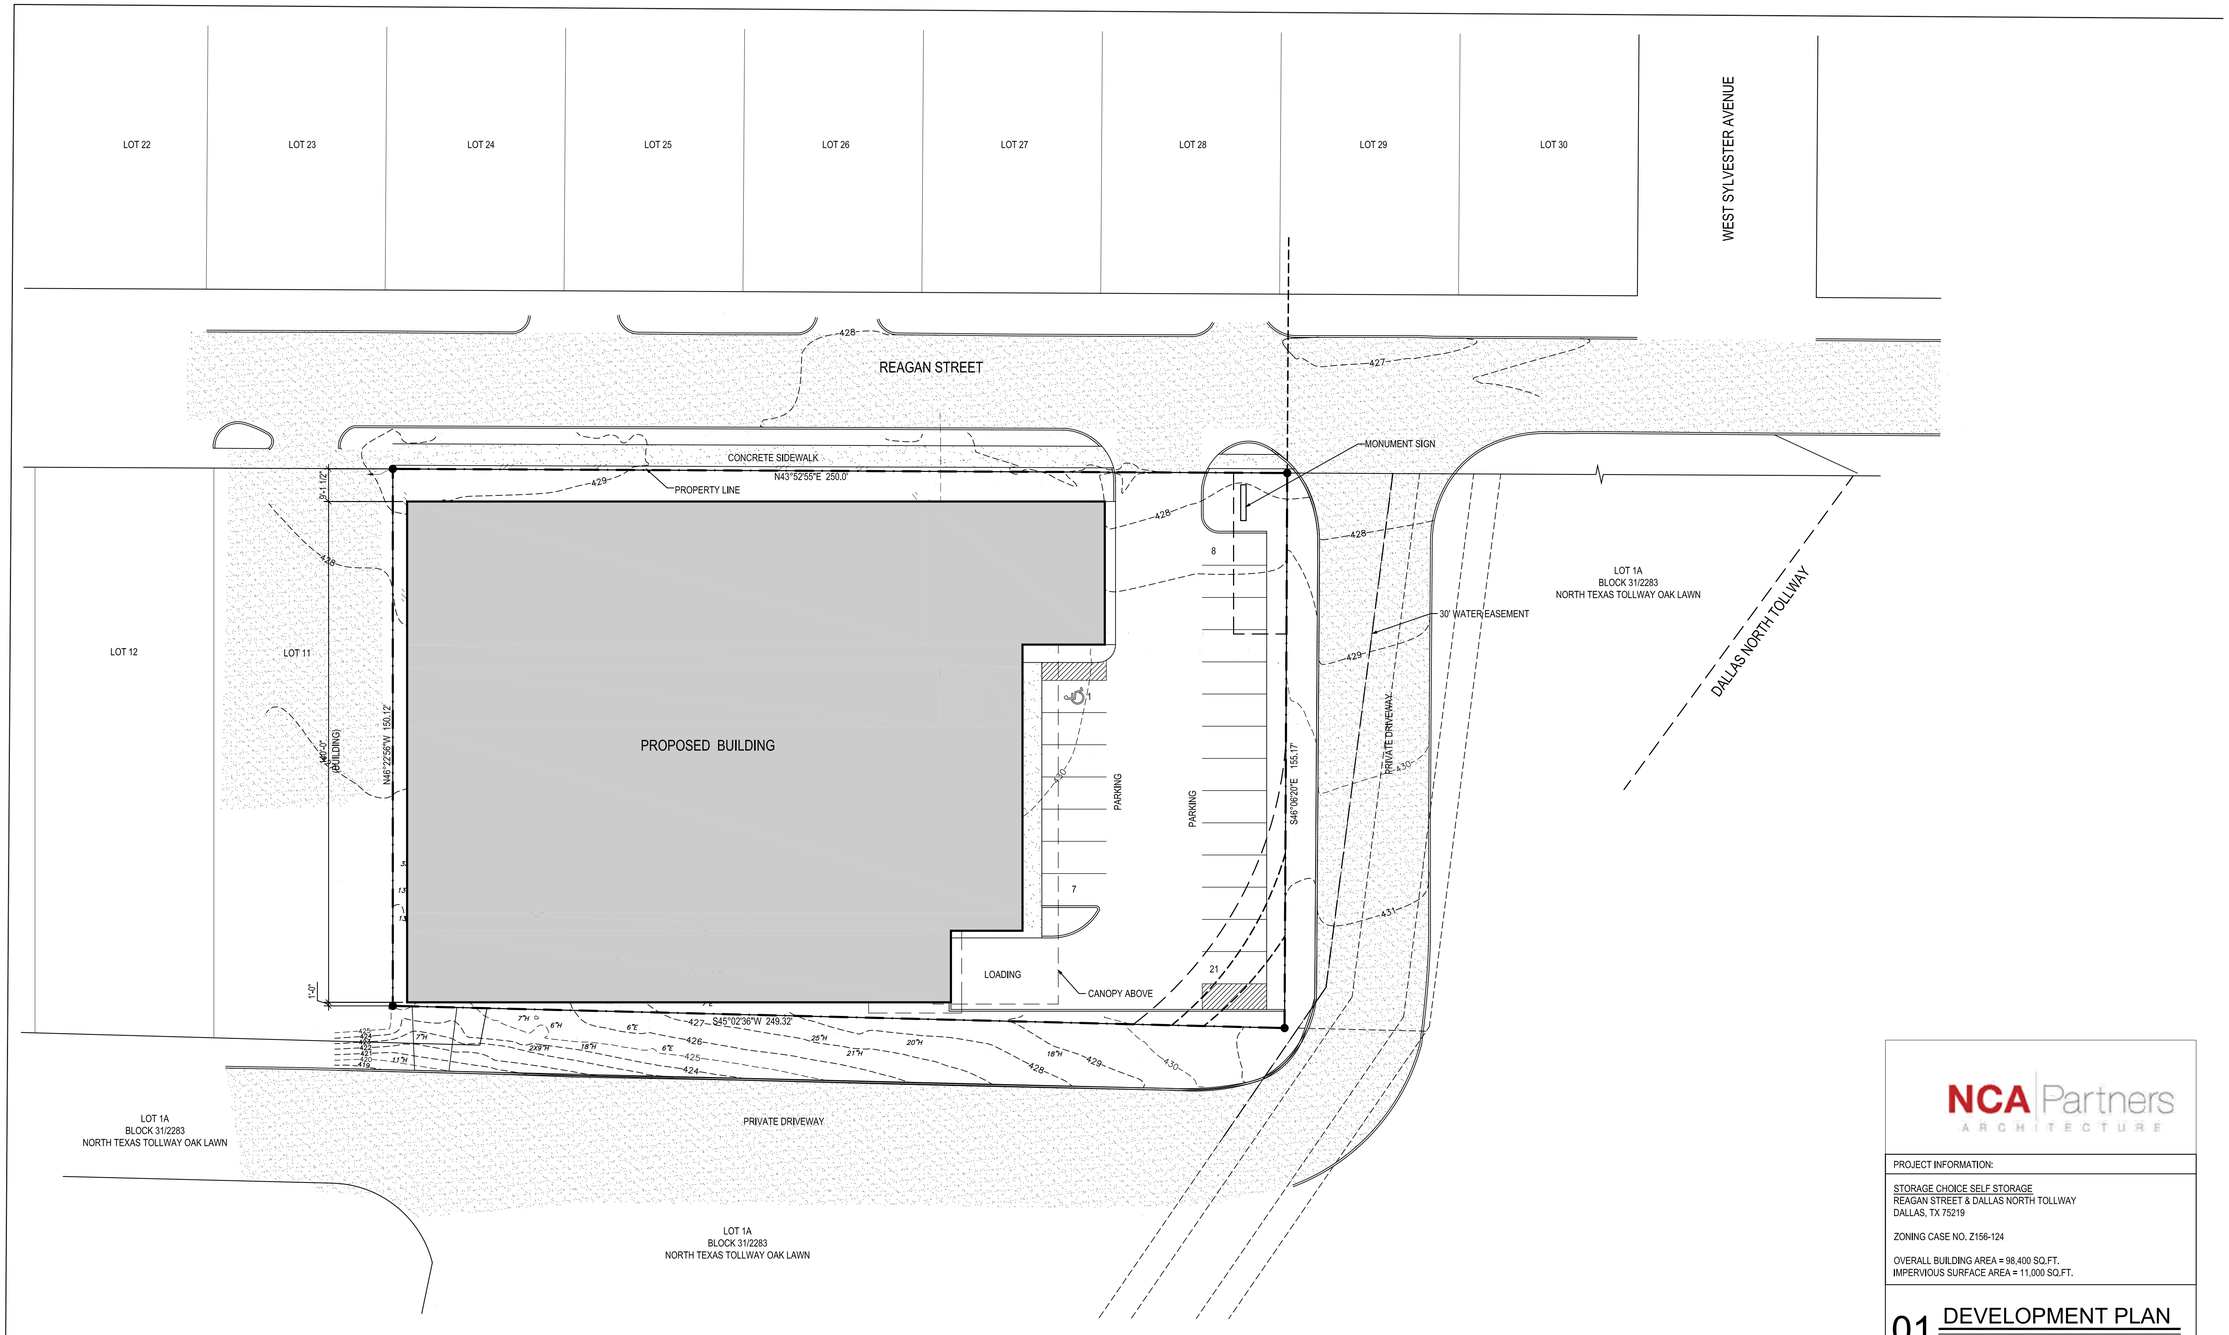

NCA Partners ARCHITECTURE

PROJECT INFORMATION:

STORAGE CHOICE SELF STORAGE
REAGAN STREET & DALLAS NORTH TOLLWAY
DALLAS, TX 75219

ZONING CASE NO. Z156-124

OVERALL BUILDING AREA = 98,400 SQ.FT.
IMPERVIOUS SURFACE AREA = 11,000 SQ.FT.

01 DEVELOPMENT PLAN
1"=20'

N
0 10' 20' 40'

A1
05-26-16