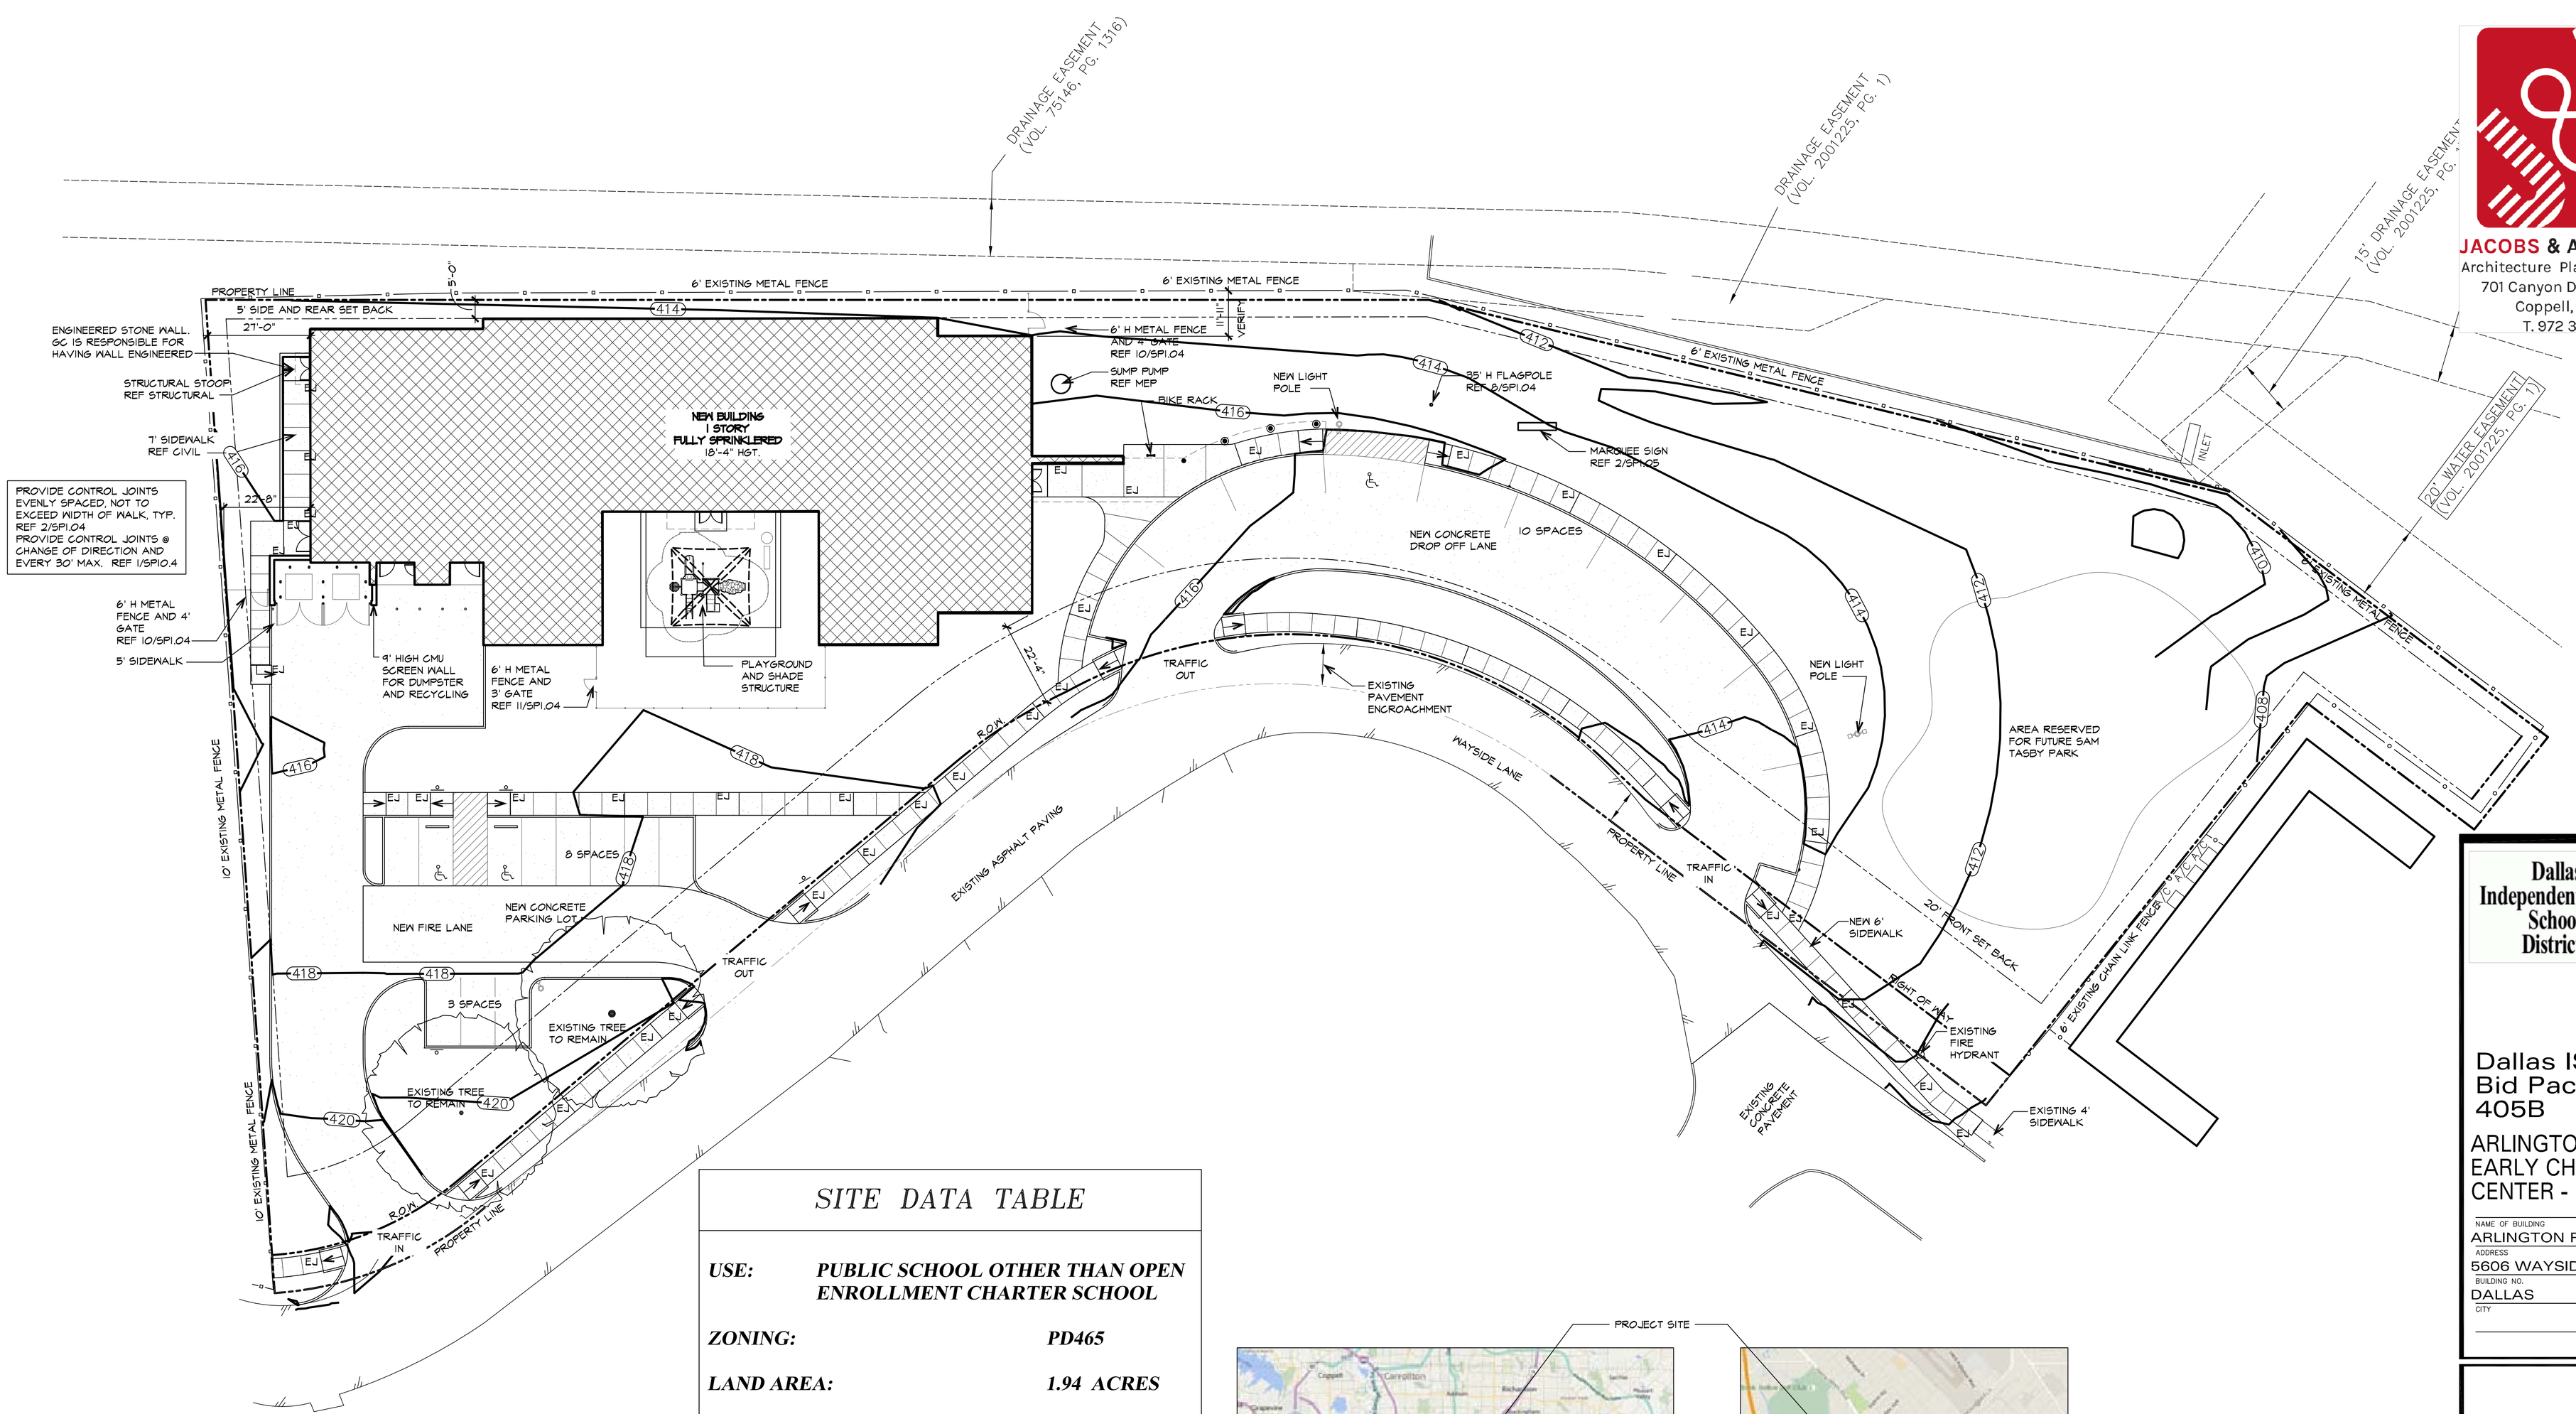

SITE DATA TABLE

USE:	***PUBLIC SCHOOL OTHER THAN OPEN ENROLLMENT CHARTER SCHOOL***
ZONING:	***PD465***
LAND AREA:	***1.94 ACRES***
PROPOSED FLOOR AREA:	***13,000 SQ. FT.***
LOT COVERAGE:	***15%***
PROPOSED BUILDING HEIGHT:	***18'-4"***
NEW CLASSROOMS:	***6***
REQUIRED PARKING SPACES:	***9***
TOTAL PARKING SPACES :	***21***

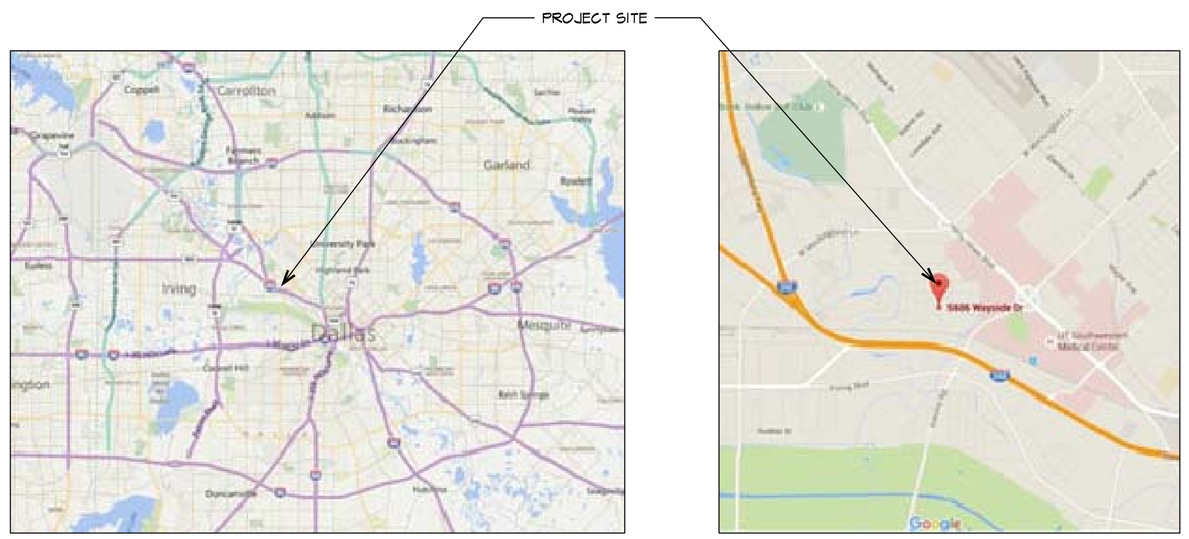

TRUE NORTH PLAN NORTH

1 **DEVELOPMENT PLAN**

SCALE 1"=20'-0" (0' 10' 20' 40')

JACOBS & ASSOCIATES
Architecture Planning Interiors
701 Canyon Drive, Suite 110
Coppell, TX 75019
T. 972 331 5699

Dallas Independent School District

Dallas ISD
Bid Package
405B

ARLINGTON PARK EARLY CHILDHOOD CENTER - ORG#300

NAME OF BUILDING: ARLINGTON PARK E.C.C.
ADDRESS: 5606 WAYSIDE DR
BUILDING NO.: DALLAS
SUITE NO.: TEXAS
CITY: STATE
ZIP:

JOB NO. 15036

DATE	ISSUE FOR	DRAWN BY
11-08-16	DEVELOPMENT PLAN	BP/BK
02-10-17	ADDENDUM #1	
06-02-17	REVISED PER COMMENTS	

SHEET NO.
DEVELOPMENT PLAN
OF