NOTE:

(39) STANDARD SPACES
(7) ECONOMY SPACES
(46) TOTAL SPACES

1. WEST ROW - (13) SPACES 9'-0" X 18'-0"
2. MIDDLE ROW - (11) SPACES 9'-0" X 18'-0"
3. ANGLED ROW - (10) SPACES 9.9' X 16'-6" (MEASURED EAST TO WEST AND NOT ACTUAL LENGTH)
4. EAST ROW - (5) SPACES 8'-0" X 22'-0"
5. SOUTH ROW - (7) ECONOMY SPACES 7'-6" X 18'-0"

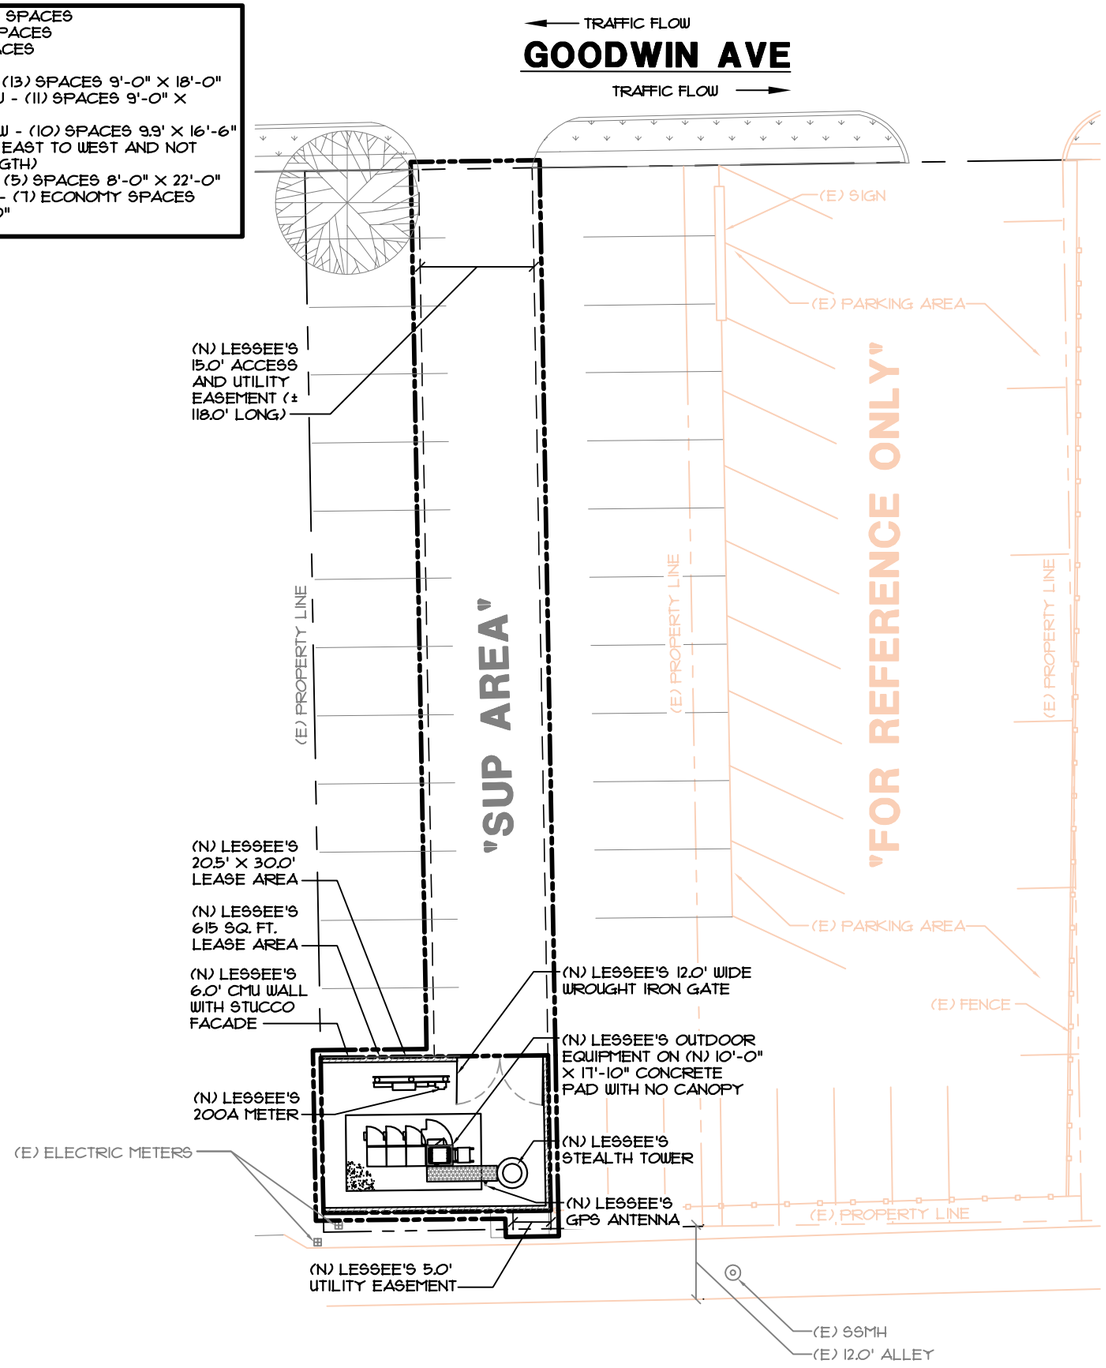

1 OVERALL SITE PLAN

SCALE: 1" = 20'-0"

NORTH

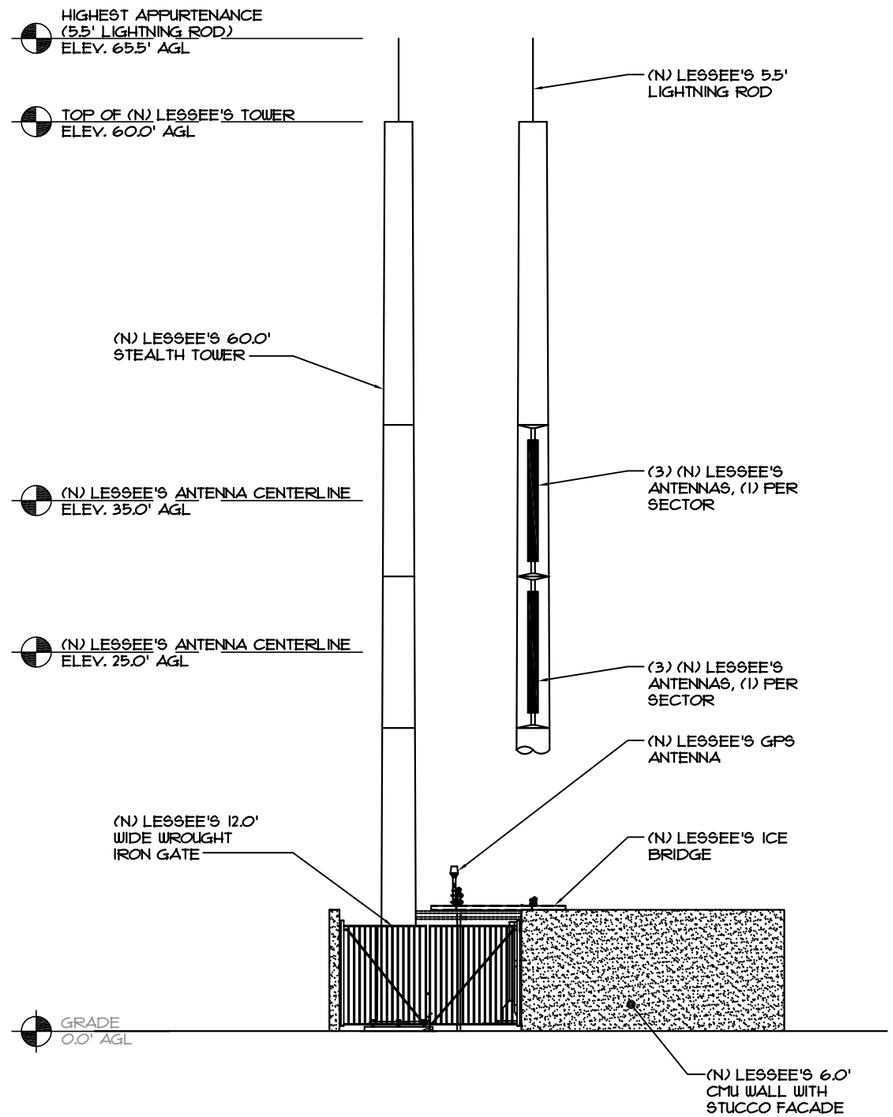

2 TOWER ELEVATION

SCALE: 1" = 10'-0"

NO.	DATE	REVISION
5	04/03/15	REVISED PER CITY COMMENTS
4	01/22/15	REVISED PER CLIENT
3	01/20/15	REVISED PER CLIENT
2	01/08/15	REVISED PER CLIENT
1	10/27/14	REVISED PER CLIENT
A	12/03/13	ISSUED FOR LEASE EXHIBIT

verizonwireless
7 VILLAGE CIRCLE SUITE #400
WESTLAKE, TEXAS 76262

DATE DRAWN: 12/03/13
DRAWN BY: BA
APPROVED BY: WBS

LEASE EXHIBIT DRAWINGS
MATILDA GOODWIN
SITE ID # 280580
GREENVILLE AVE
DALLAS, TX 75206
DALLAS COUNTY

W-T COMMUNICATION DESIGN GROUP, LLC.
WIRELESS INFRASTRUCTURE
751 Hebron Parkway, Ste 200
Lewisville, Texas 75057
PH: (972) 739-0761 FAX: (972) 739-0762
www.wtengineering.com
Texas Firm Registration No.: F-11754 Exp.: 09/30/15

COPYRIGHT © 2014 W-T COMMUNICATION DESIGN GROUP, LLC.

DATE: _____
EXPIRES: _____

PROJECT NO: T134165

SHEET NAME
OVERALL SITE PLAN /TOWER ELEVATION

SHEET NUMBER
C-1

CASE NUMBER
Z145-140(OTH)